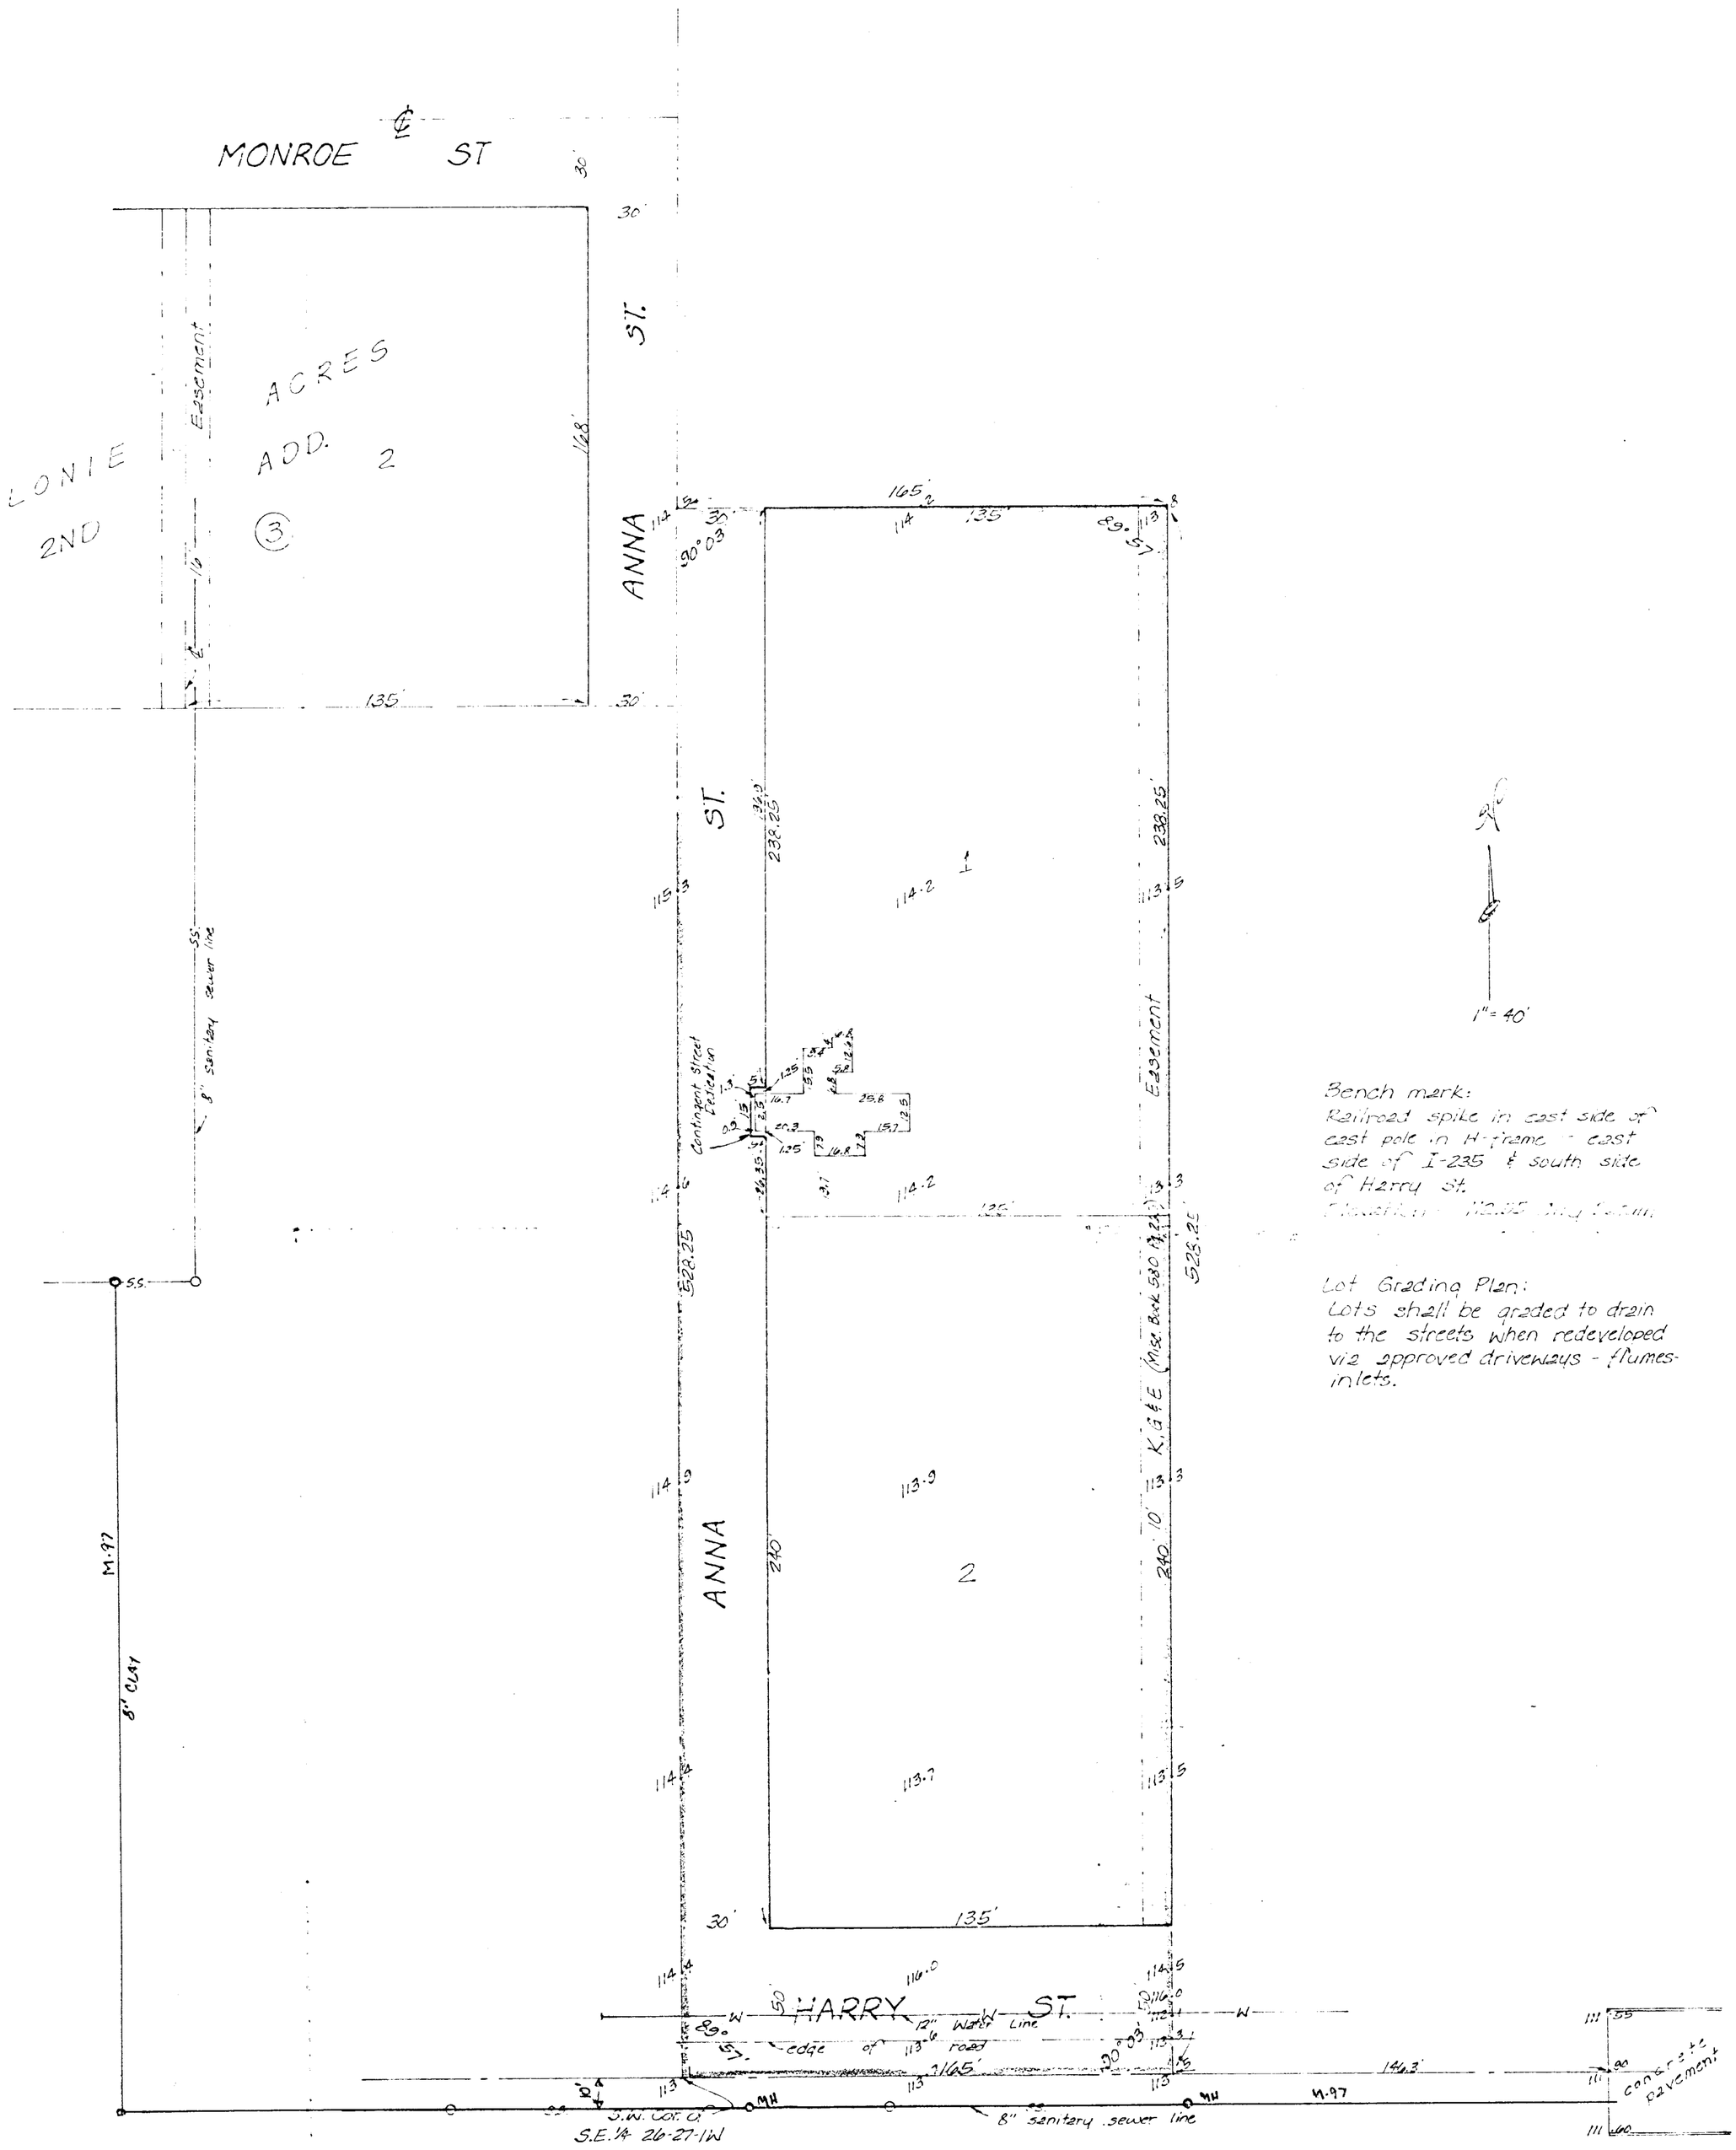

Bench mark:
Railroad spike in east side of east pole in H-frame - east side of I-235 & south side of Harry St.
Elevation 112.25 Assy. Datum.

Lot Grading Plan:
Lots shall be graded to drain to the streets when redeveloped via approved driveways - flumes - inlets.

SKETCH PLAT

GARRISON - EUWER ADDITION

THE SOUTH 528.25 FEET OF THE WEST 165 FEET OF THE S.W.¼ OF THE S.E.¼ SEC. 26, TWP. 27-S, R-1-W

OWNERS:
DEWEY D. GARRISON &
ROBERT EUWER

BAUGHMAN COMPANY 3-26-79