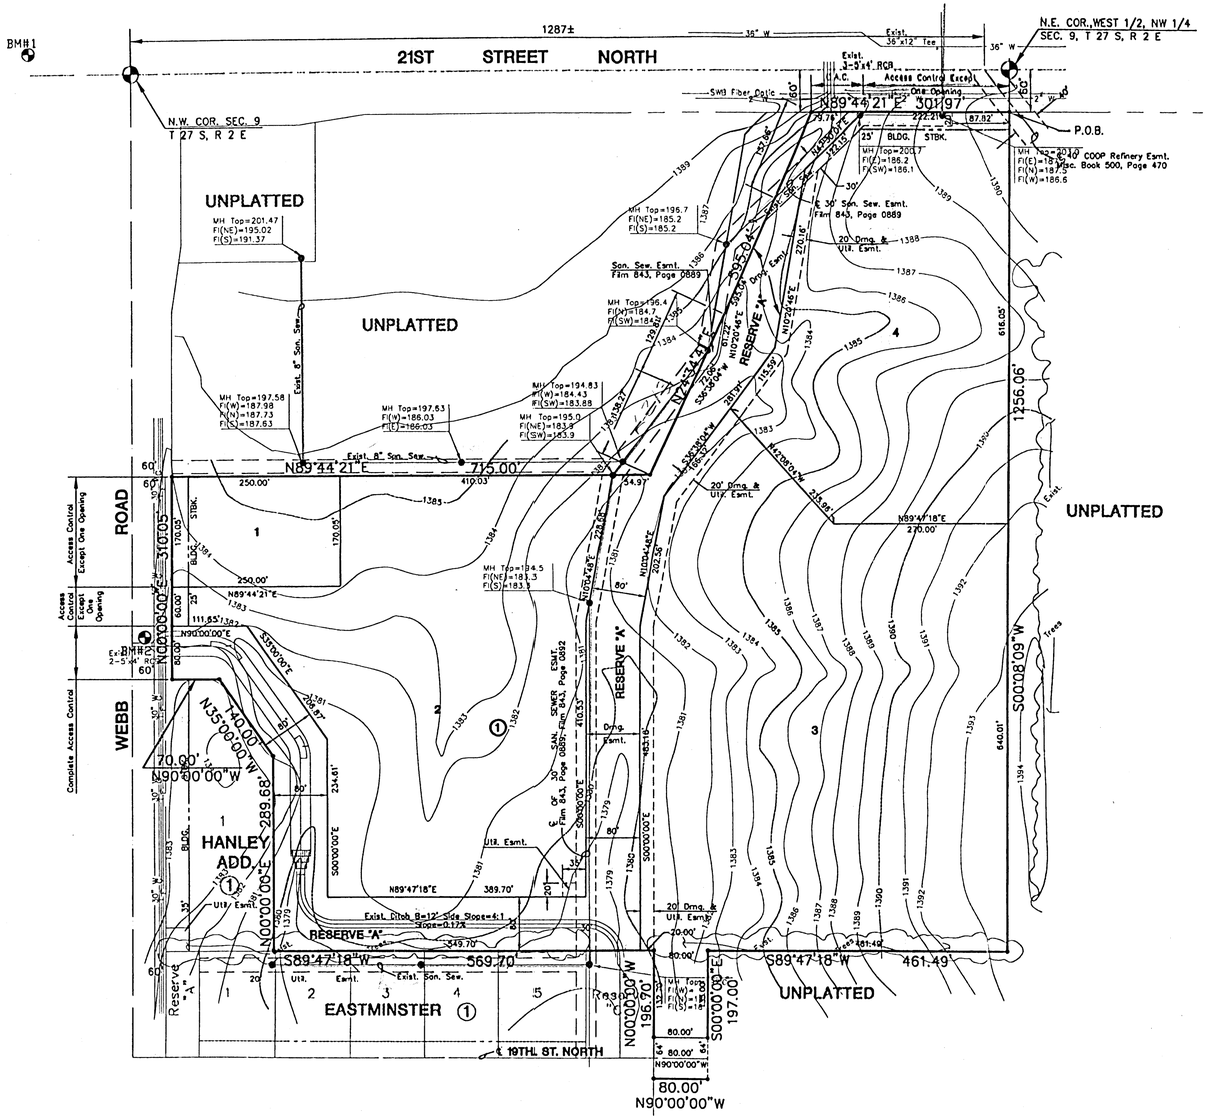

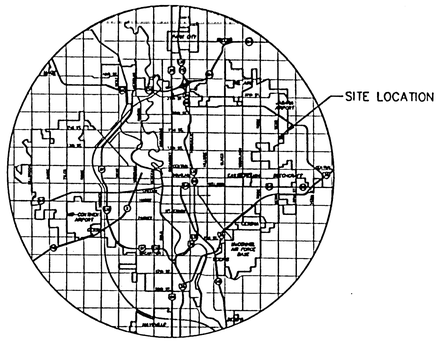

VICINITY MAP

N

SCALE: 1" = 100'

LEGEND

• IRON

C.A.C. = Complete Access Control
Subject to C.U.P. DP 154

BENCHMARKS

BM#1 CITY OF WICHITA BENCH MARK DISC IN NE CORNER CONCRETE VAULT, 400'+\- WEST OF WEBB RD ON NORTH SIDE OF 21ST STREET
ELEV. = 205.70

BM#2 "□" CUT ON NE CORNER HEADWALL OF RCB 853' SOUTH AND 50' EAST OF SECTION CORNER AT 21ST AND WEBB ROAD
ELEV. = 198.03

MID-KANSAS ENGINEERING CONSULTANTS, INC.
411 N. WEBB ROAD
WICHITA, KS. 67206
316-684-9600

HANLEY SECOND ADDITION (PROJECT NAME)		
PREPLAT (SHEET TITLE)		
GJA (DESIGN BY:)	WNJ (DRAWN BY:)	GJA (CHECKED BY:)
JANUARY 1998 (DATE)	97159PR1 (JOB NO.)	1 / 1 (SHEET/OF)