SKETCH PLAT

JAMES C. GREEN ADDITION

TRACT IN THE NE1/4 OF SEC 32, TWP 26-S, R-1-E

JAMES C. GREEN

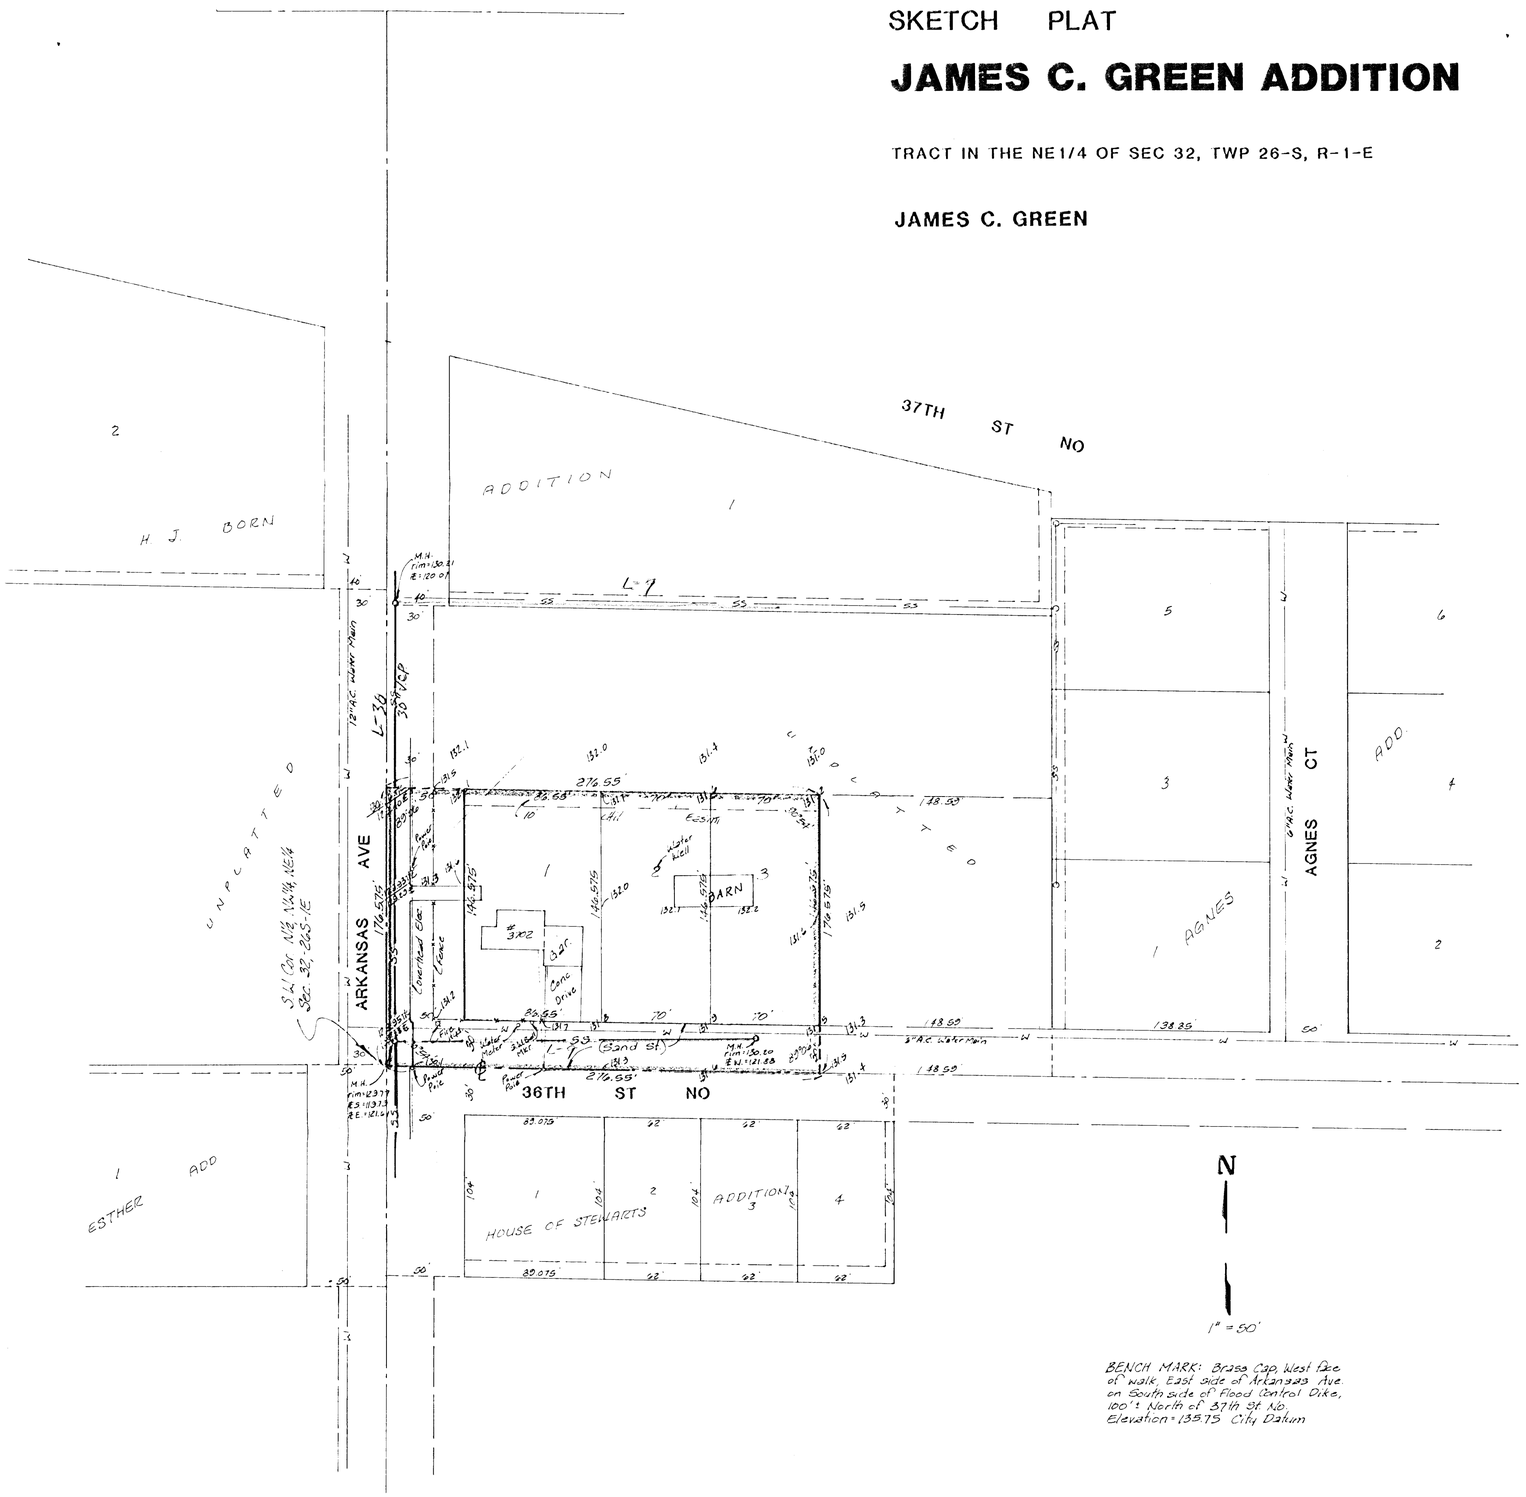

BENCH MARK: Brass Cap West face of walk, East side of Arkansas Ave. on South side of Flood Control Dike, 100': North of 37th St. No. Elevation = 133.75 City Datum

BAUGHMAN COMPANY, P.A.
SURVEYING & ENGINEERING
316/262-7271 • 315 ELLIS • WICHITA, KANSAS 67211

18 Dec 87