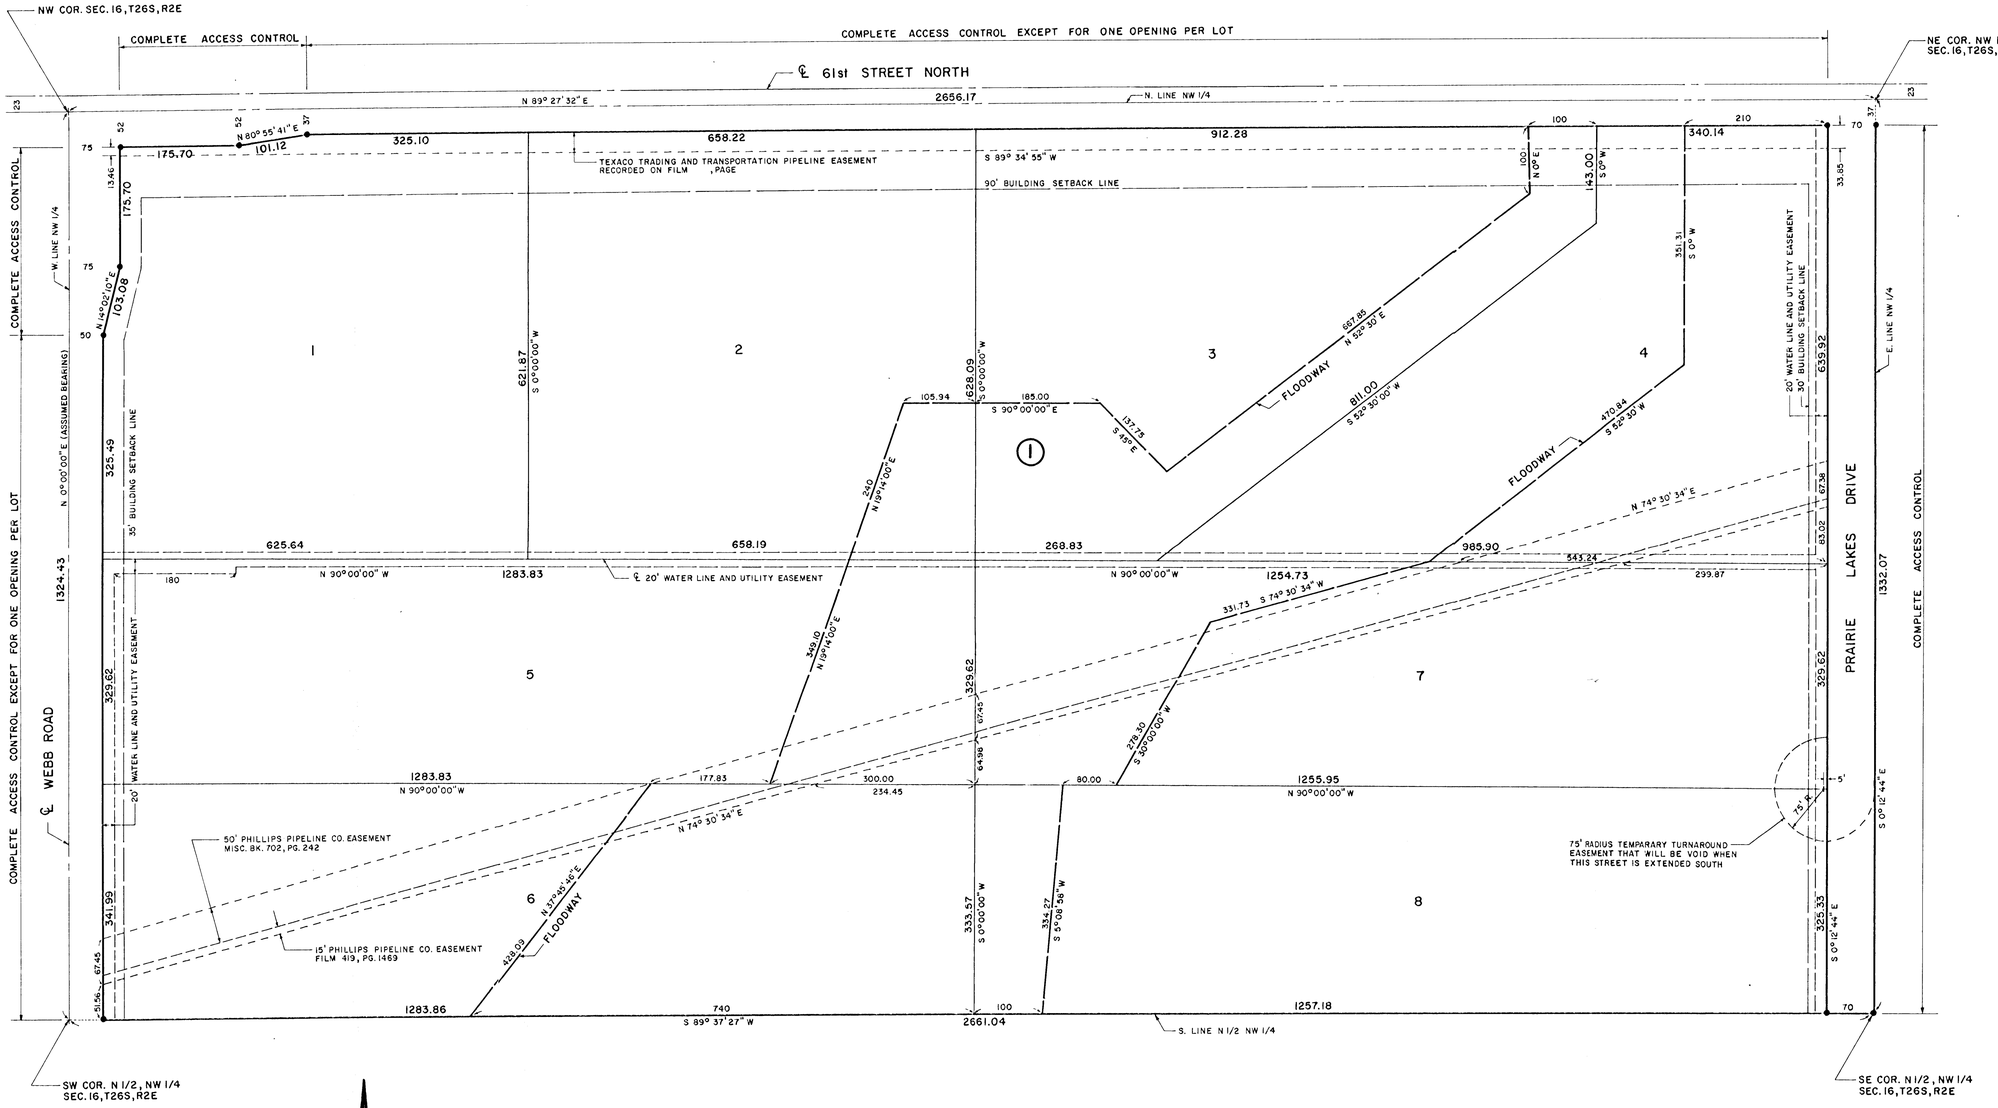

N

SCALE: 1" = 100'

PRAIRIE LAKES ADDITION
SEDGWICK COUNTY, KANSAS

REISS & GOODNESS ENGINEERS
2100 WEST 21st STREET
WICHITA, KANSAS 67204
(316) 832-0213

1988

LEGEND
● = 3/4" IRON OR 5/8" REBAR

MINIMUM BUILDING PAD ELEVATIONS	
LOT	ELEVATION (MEAN SEA LEVEL DATUM)
2	1375
3	1375
4	1372
5	1377
6	1378
7	1375
8	1376