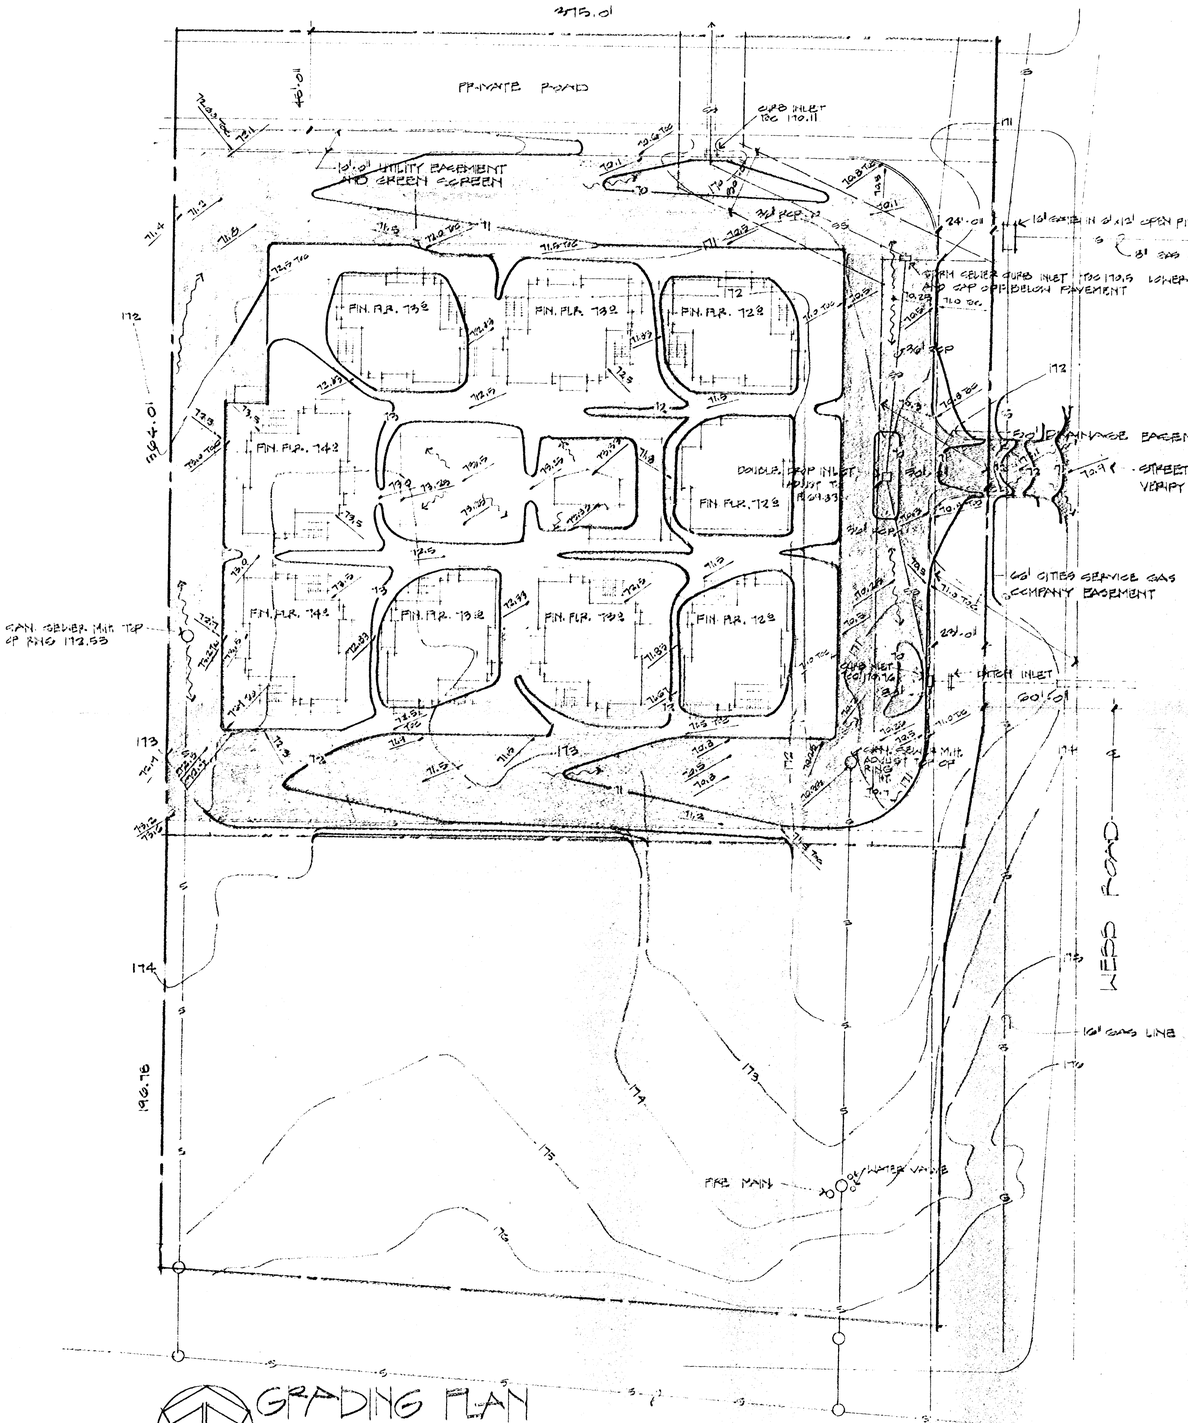

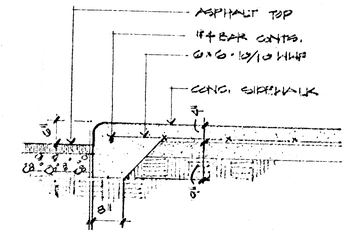

CONCRETE CURB & SIDEWALK

3/4" = 1'-0"

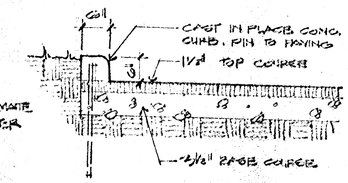

PAVING EDGE

3/4" = 1'-0"

CONTRACTORS OPTION

- LIME STABILIZATION, UNDER SLAB ONLY, TO 1'-0" BELOW FINISH SLAB ELEVATION.
- REPLACE SAME AMOUNT OF SOIL WITH NON EXPANSIVE MAT'L APPROVED BY SOILS ENGINEER.

(6" EXISTING ASPHALT WILL NOT BE STABILIZED)

NOTE:
REF. ARCH. SURVEY #80-614 BY HALL & ASSOC. INC.

KEY:

172 EXISTING CONTOURS

172 NEW CONTOURS

T.O.C. TOP OF CURB

NEW SPOT ELEV.

EXISTING SPOT ELEV.

NOTE:

VERIFY ALL ELEVATIONS AND NOTIFY ARCHITECT OF ANY DISCREPANCY BEFORE COMMENCING WORK.

STORM SEWER INLET ELEV. ARE AS SUGGESTED BY CITY ENGINEER NOT NECESSARILY AS CONSTRUCTED.

2 OCT 1980
29 SEPT 1980
4 SEPT 1980
3 SEPT 1980
18 AUG 1980

DEVELOPED BY RESIDENCE VENTURE CORPORATION - WICHITA, KANSAS

GRADING PLAN

THE RESIDENCE INN - WICHITA, KANSAS

1" = 30'-0"

RKS

robson kuhnel and spangenberg a.i.a. architects and planners p.a.

7701 east kellogg wichita, kansas 67207 suite 815 telephone 316 685-4234

sht. 2 of 2