DRAINAGE PLAN
PINEWOOD MOBILE HOME PARK
WICHITA, SEDGWICK COUNTY, KANSAS

REISS & GOODNESS ENGINEERS
2160 WEST 21st STREET
WICHITA, KANSAS 67204
(316) 832-0213

May, 1986
Revised 6-4-86

SCALE: 1" = 60'

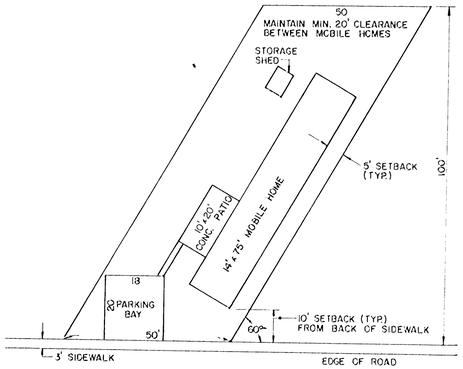

TYPICAL SITE LAYOUT
SCALE: 1" = 20'

NOTES:
All Curbs are Roll-Type Curbs.
Time of Concentration is 23 Minutes.
$C_{100} = 2.60$
$C_2 = 3.43$
Coefficient of Runoff (C) = 0.45

B.M. - Chisled "X" in Concrete Light Base at Derby Station on Hydraulic Ave. East of Pinewood Estates - EL. 80.41, City Datum.

Minimum Pad Elevation is 81.0, City Datum.

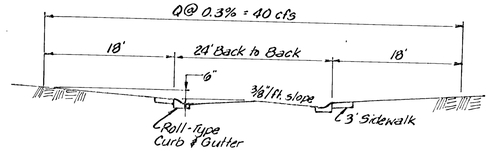
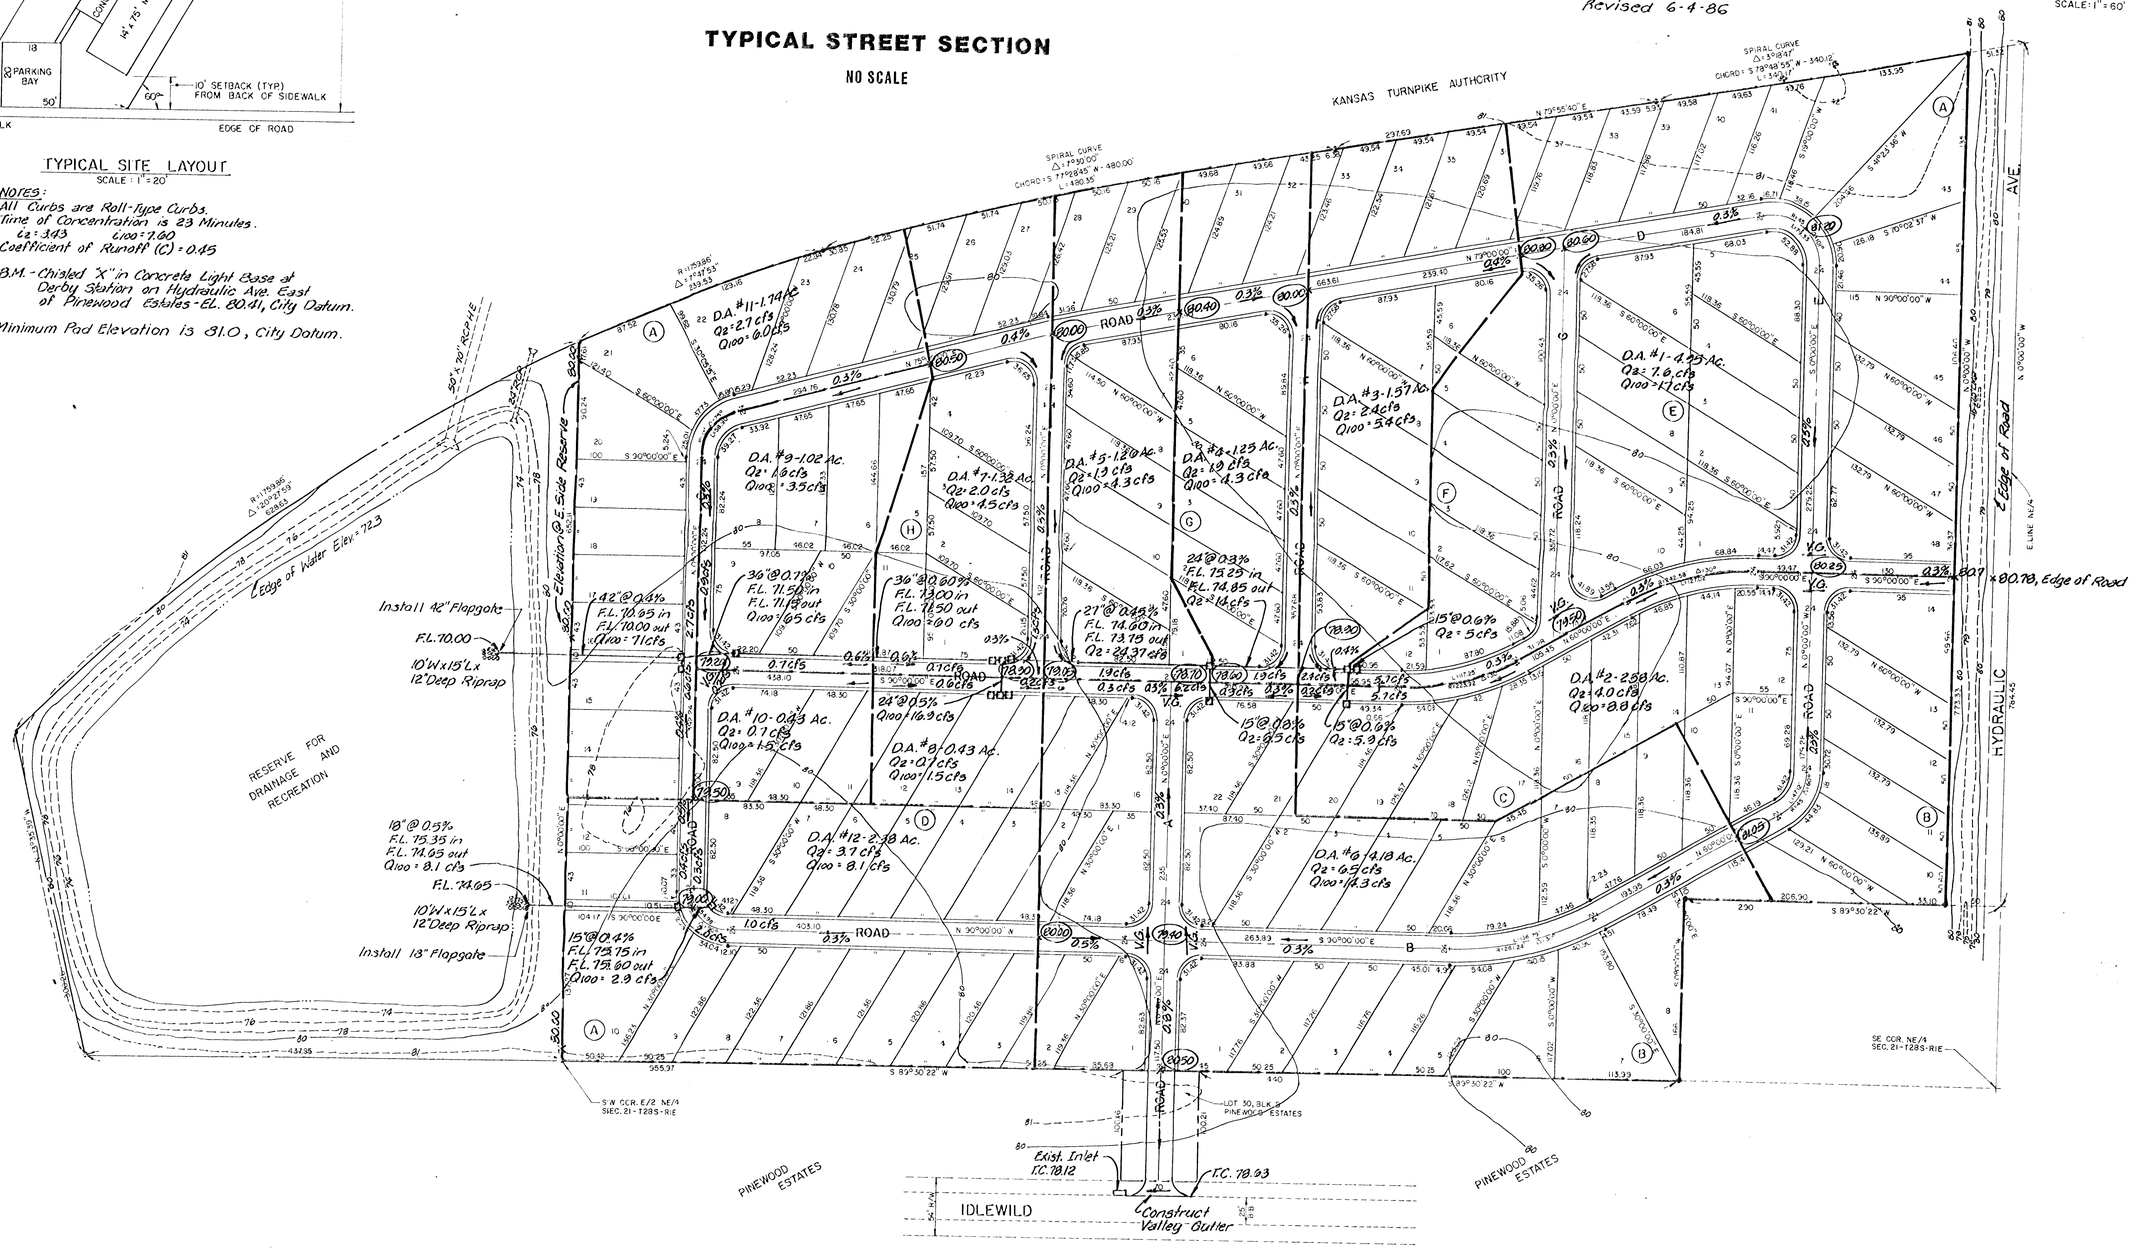
TYPICAL STREET SECTION
NO SCALE