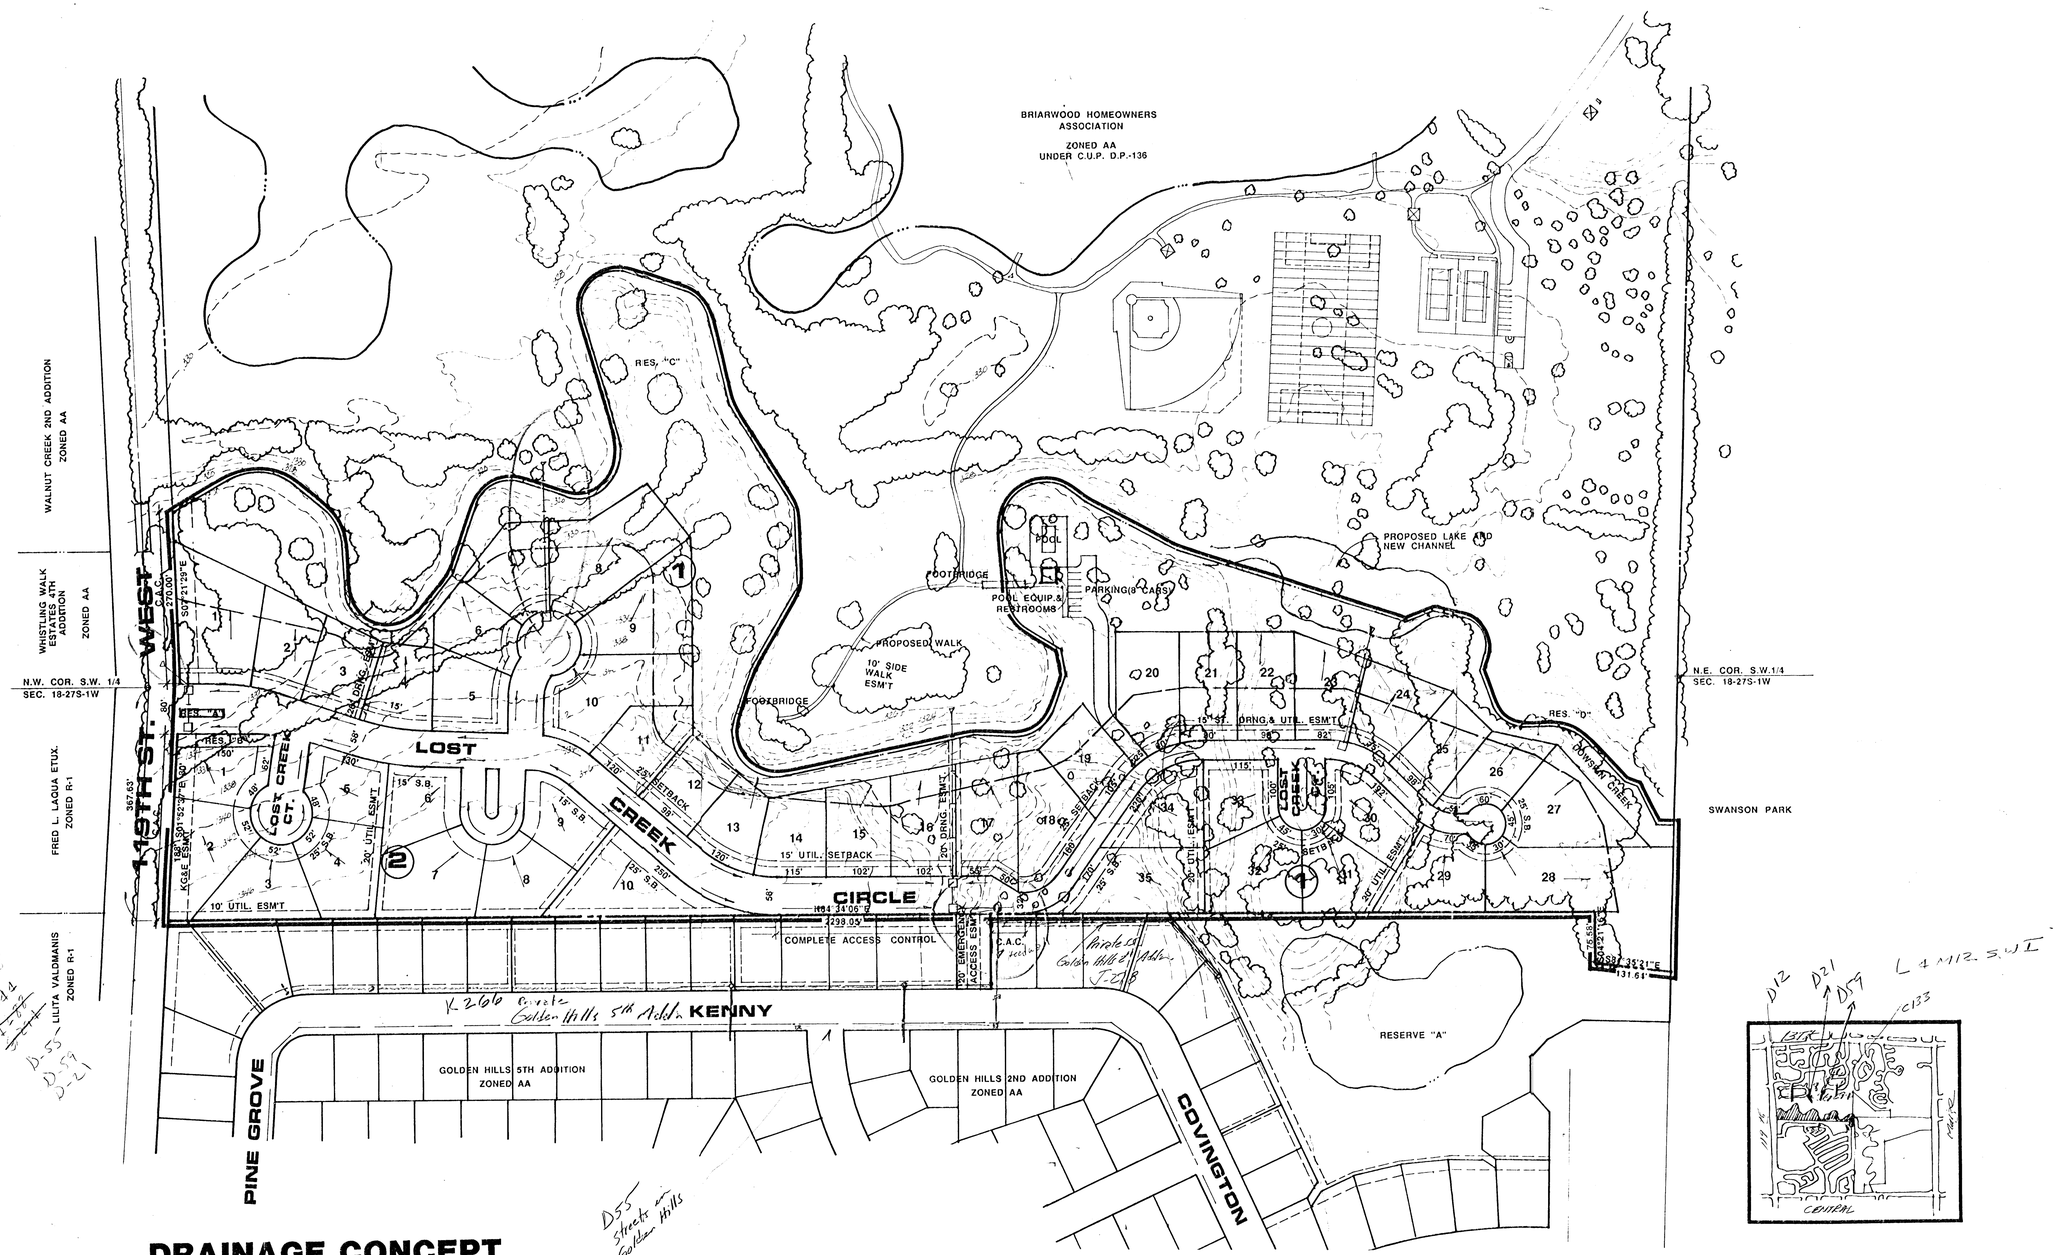

DRAINAGE CONCEPT
PRELIMINARY PLAT
LOST CREEK ESTATES

OWNER: JAY RUSSELL 443 N. MAIZE RD., WICHITA, KS. 67212 PH. 722-2417

N W E S

SCALE: 1"=100'

7/11/89

BILL G. YUNG DESIGN
4912 E. 29TH STREET NORTH, WICHITA, KS 67220
316-683-5567

date 5 JULY 1989
rev.

sheet title
PRELIMINARY PLAT

project
LOST CREEK ESTATES

sheet of