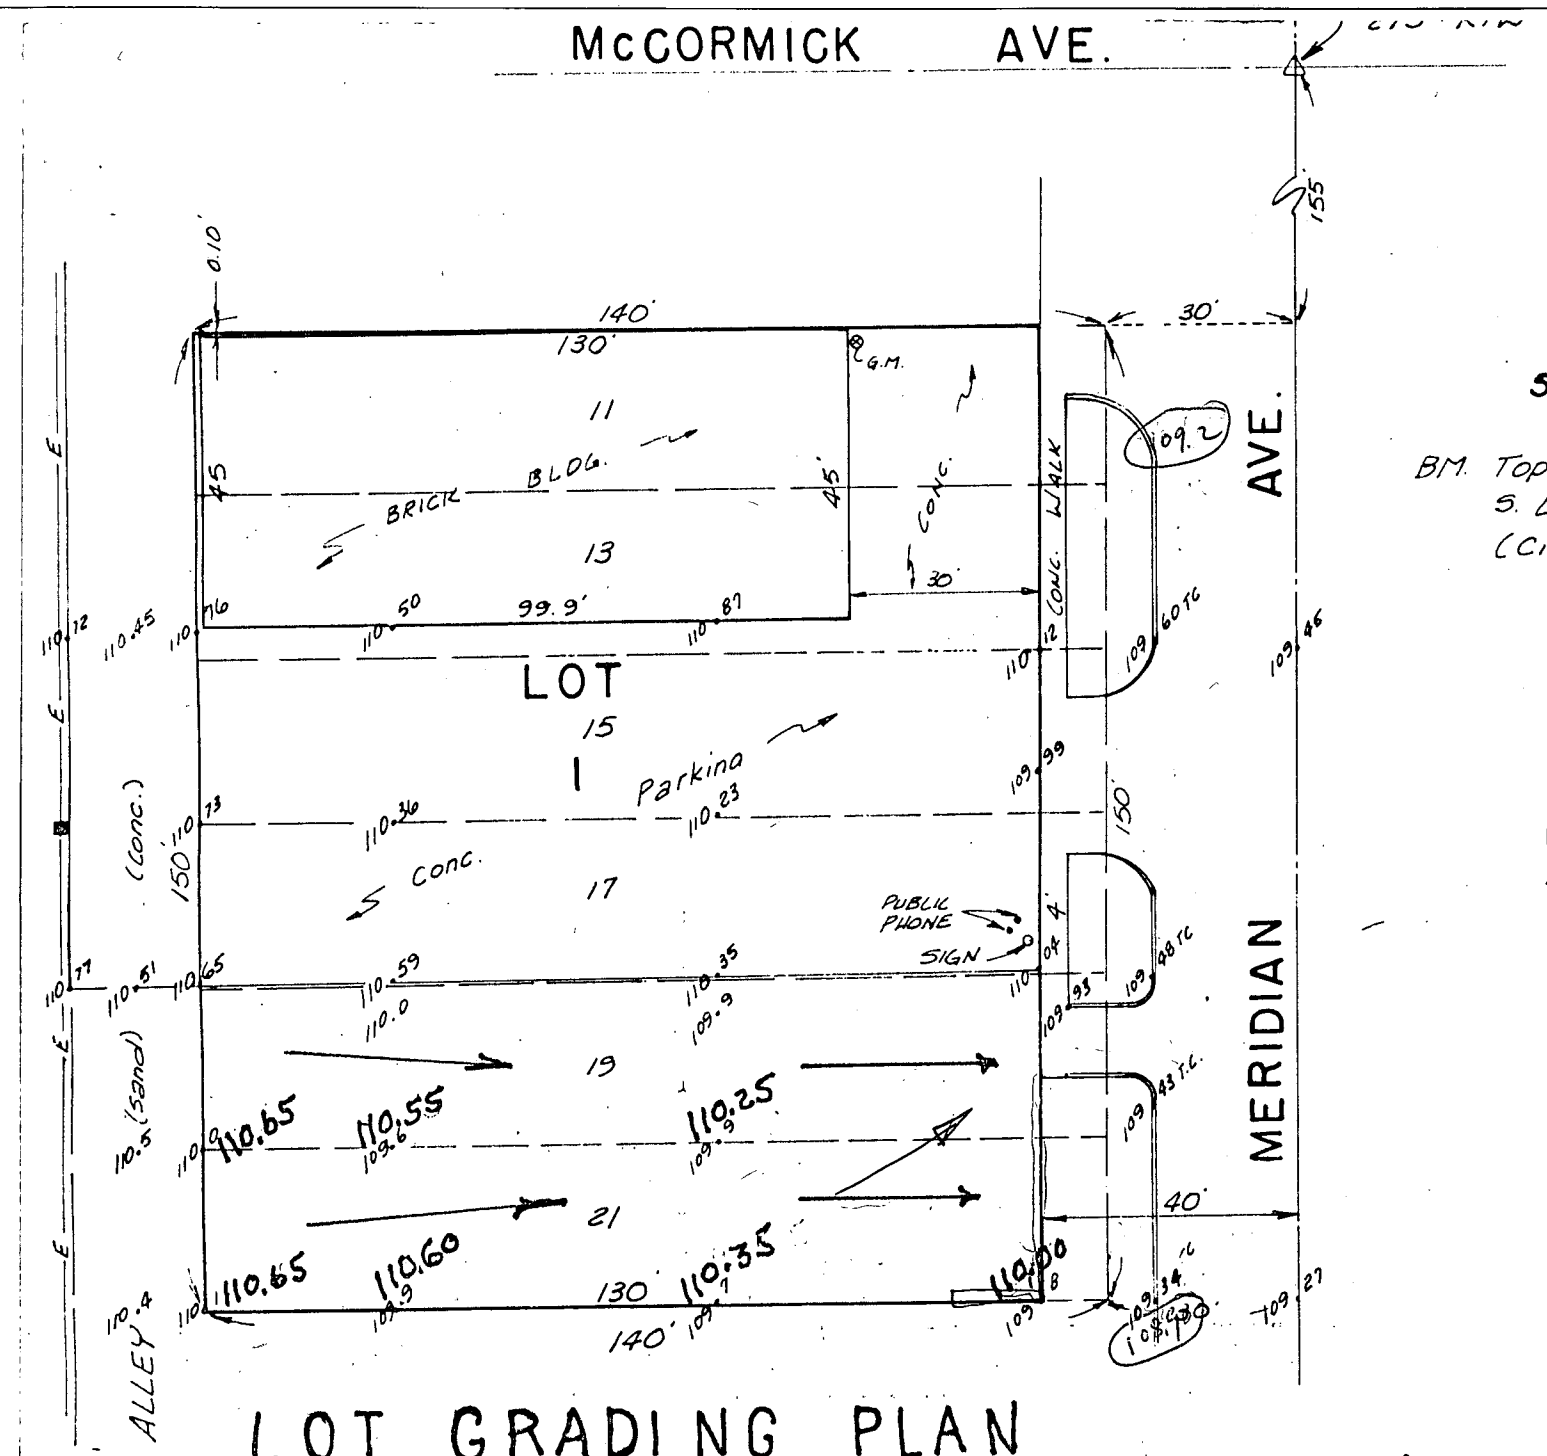

SCALE: 1"=80'

BM. Top Conc Slab, & Alley @
S. Line Lot 17 Elev = 110.51
(City Datum)

942-6785
683-6391
262-3152

DESCRIPTION: REPLAT OF LOTS 11, 13, 15, 17, 19, 21, RICHMOND'S ADDITION

OWNER: ALTON D. POWELL
BETTY JO POWELL

ENGINEER: GERALD YOUNG
CIVIL ENGINEER
1-15-80

GERALD YOUNG
LICENSED
NO. 4
ILLINOIS
CIVIL ENGINEER

RECEIVED
FEB 5 1980
METROPOLITAN MATTOON
ROLE STUDY

LOT GRADING PLAN

SKETCH PLAT

POWELL'S 7TH ADDITION