PRELIMINARY PLAT OF
TALLGRASS COMMERCIAL THIRD ADDITION

EXECUTIVE PARK AT TALLGRASS
OFFICE ZONING
TALLGRASS COMMERCIAL OFFICE C.U.P. D.P.-92

JULY, 1985

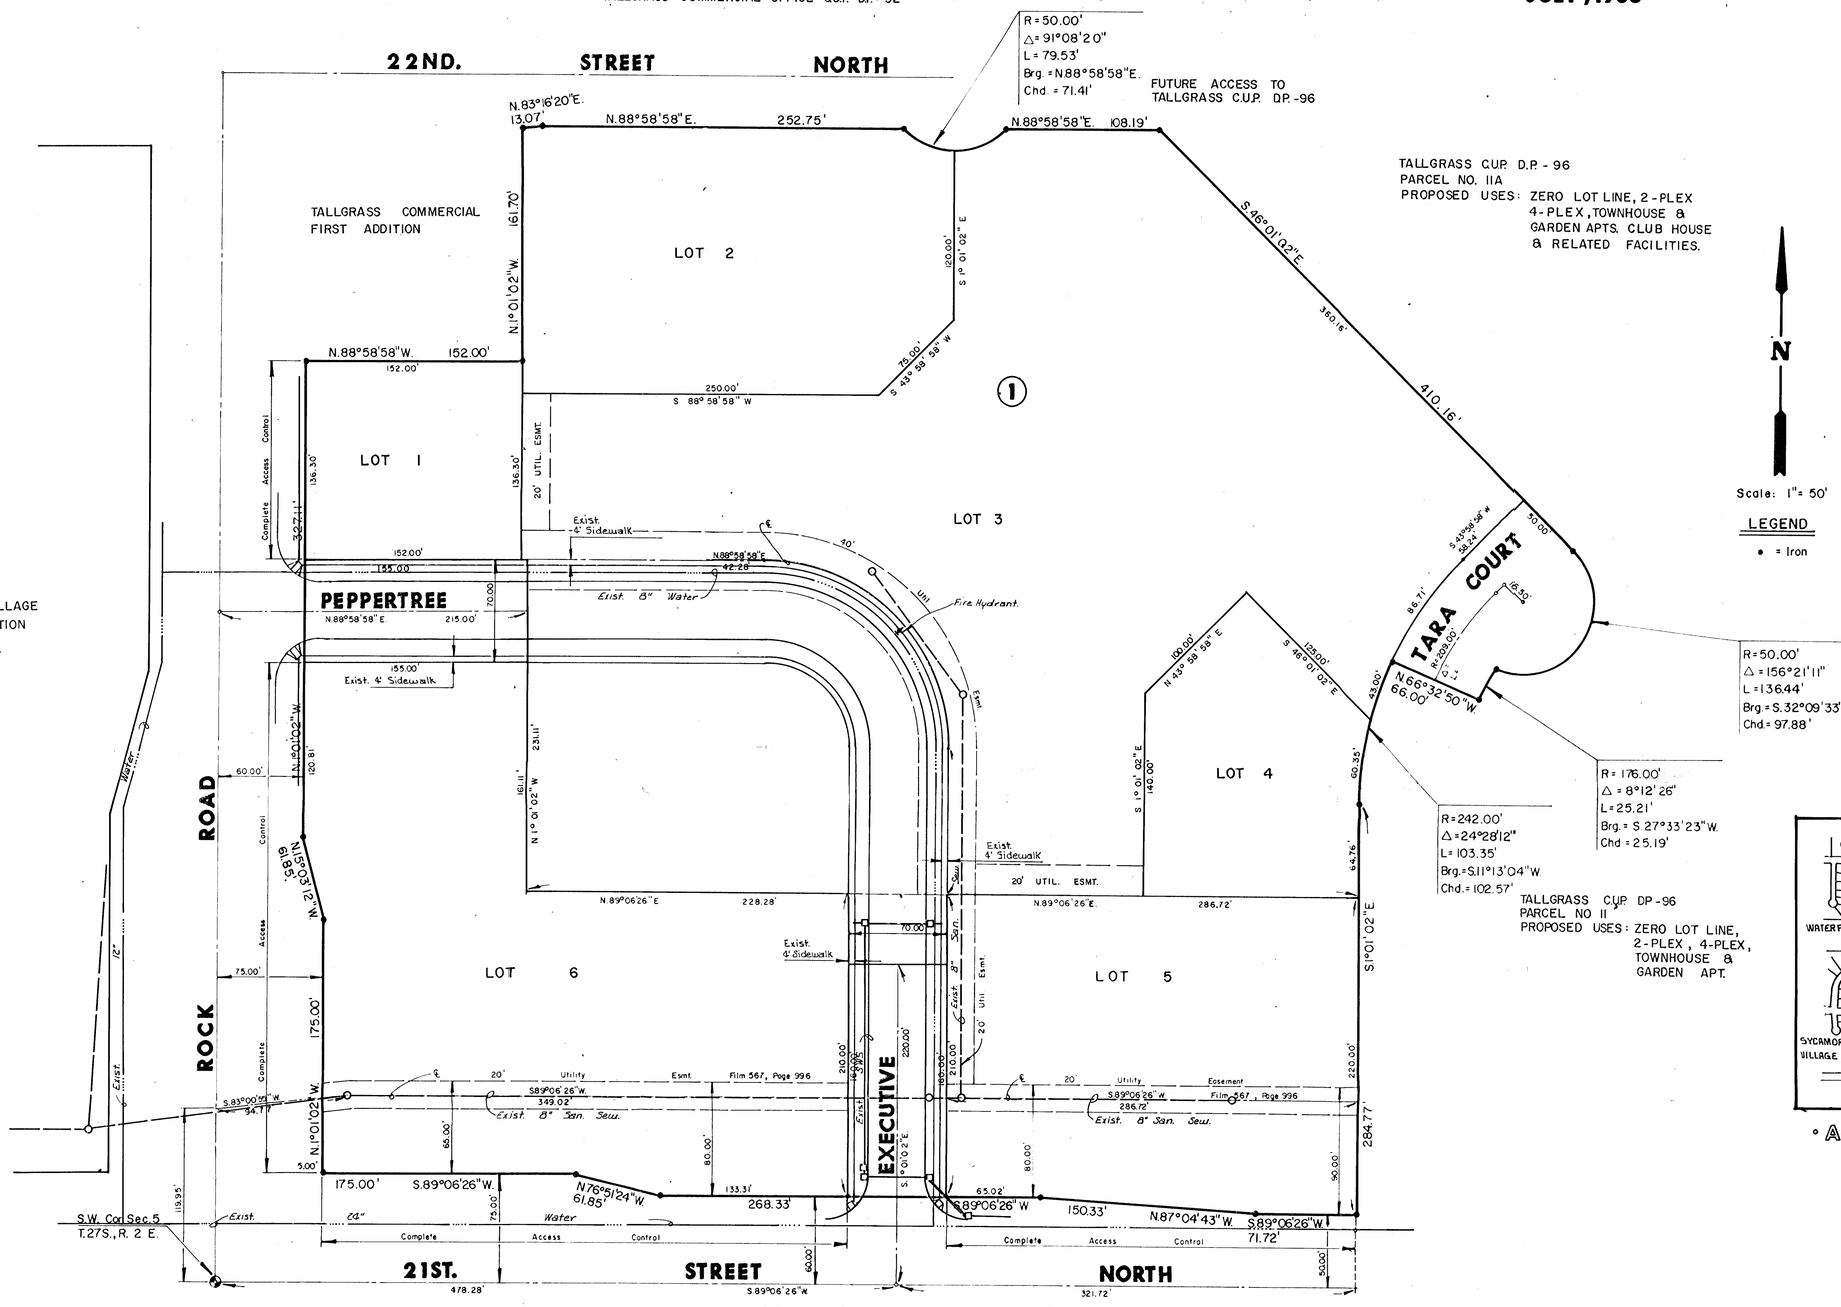

MID-KANSAS ENGINEERING CONSULTANTS PA
3500 N. ROCK ROAD
BUILDING 800
WICHITA, KANSAS 67206
682-6561