SKETCH PLAT

VENTURE PARK ADDITION

PART OF THE NW1/4 OF SEC. 20, TWP. 27-S, R-2-E OF THE 6TH. P.M., SEDGWICK COUNTY, KANSAS.

FRANK L. CARNEY

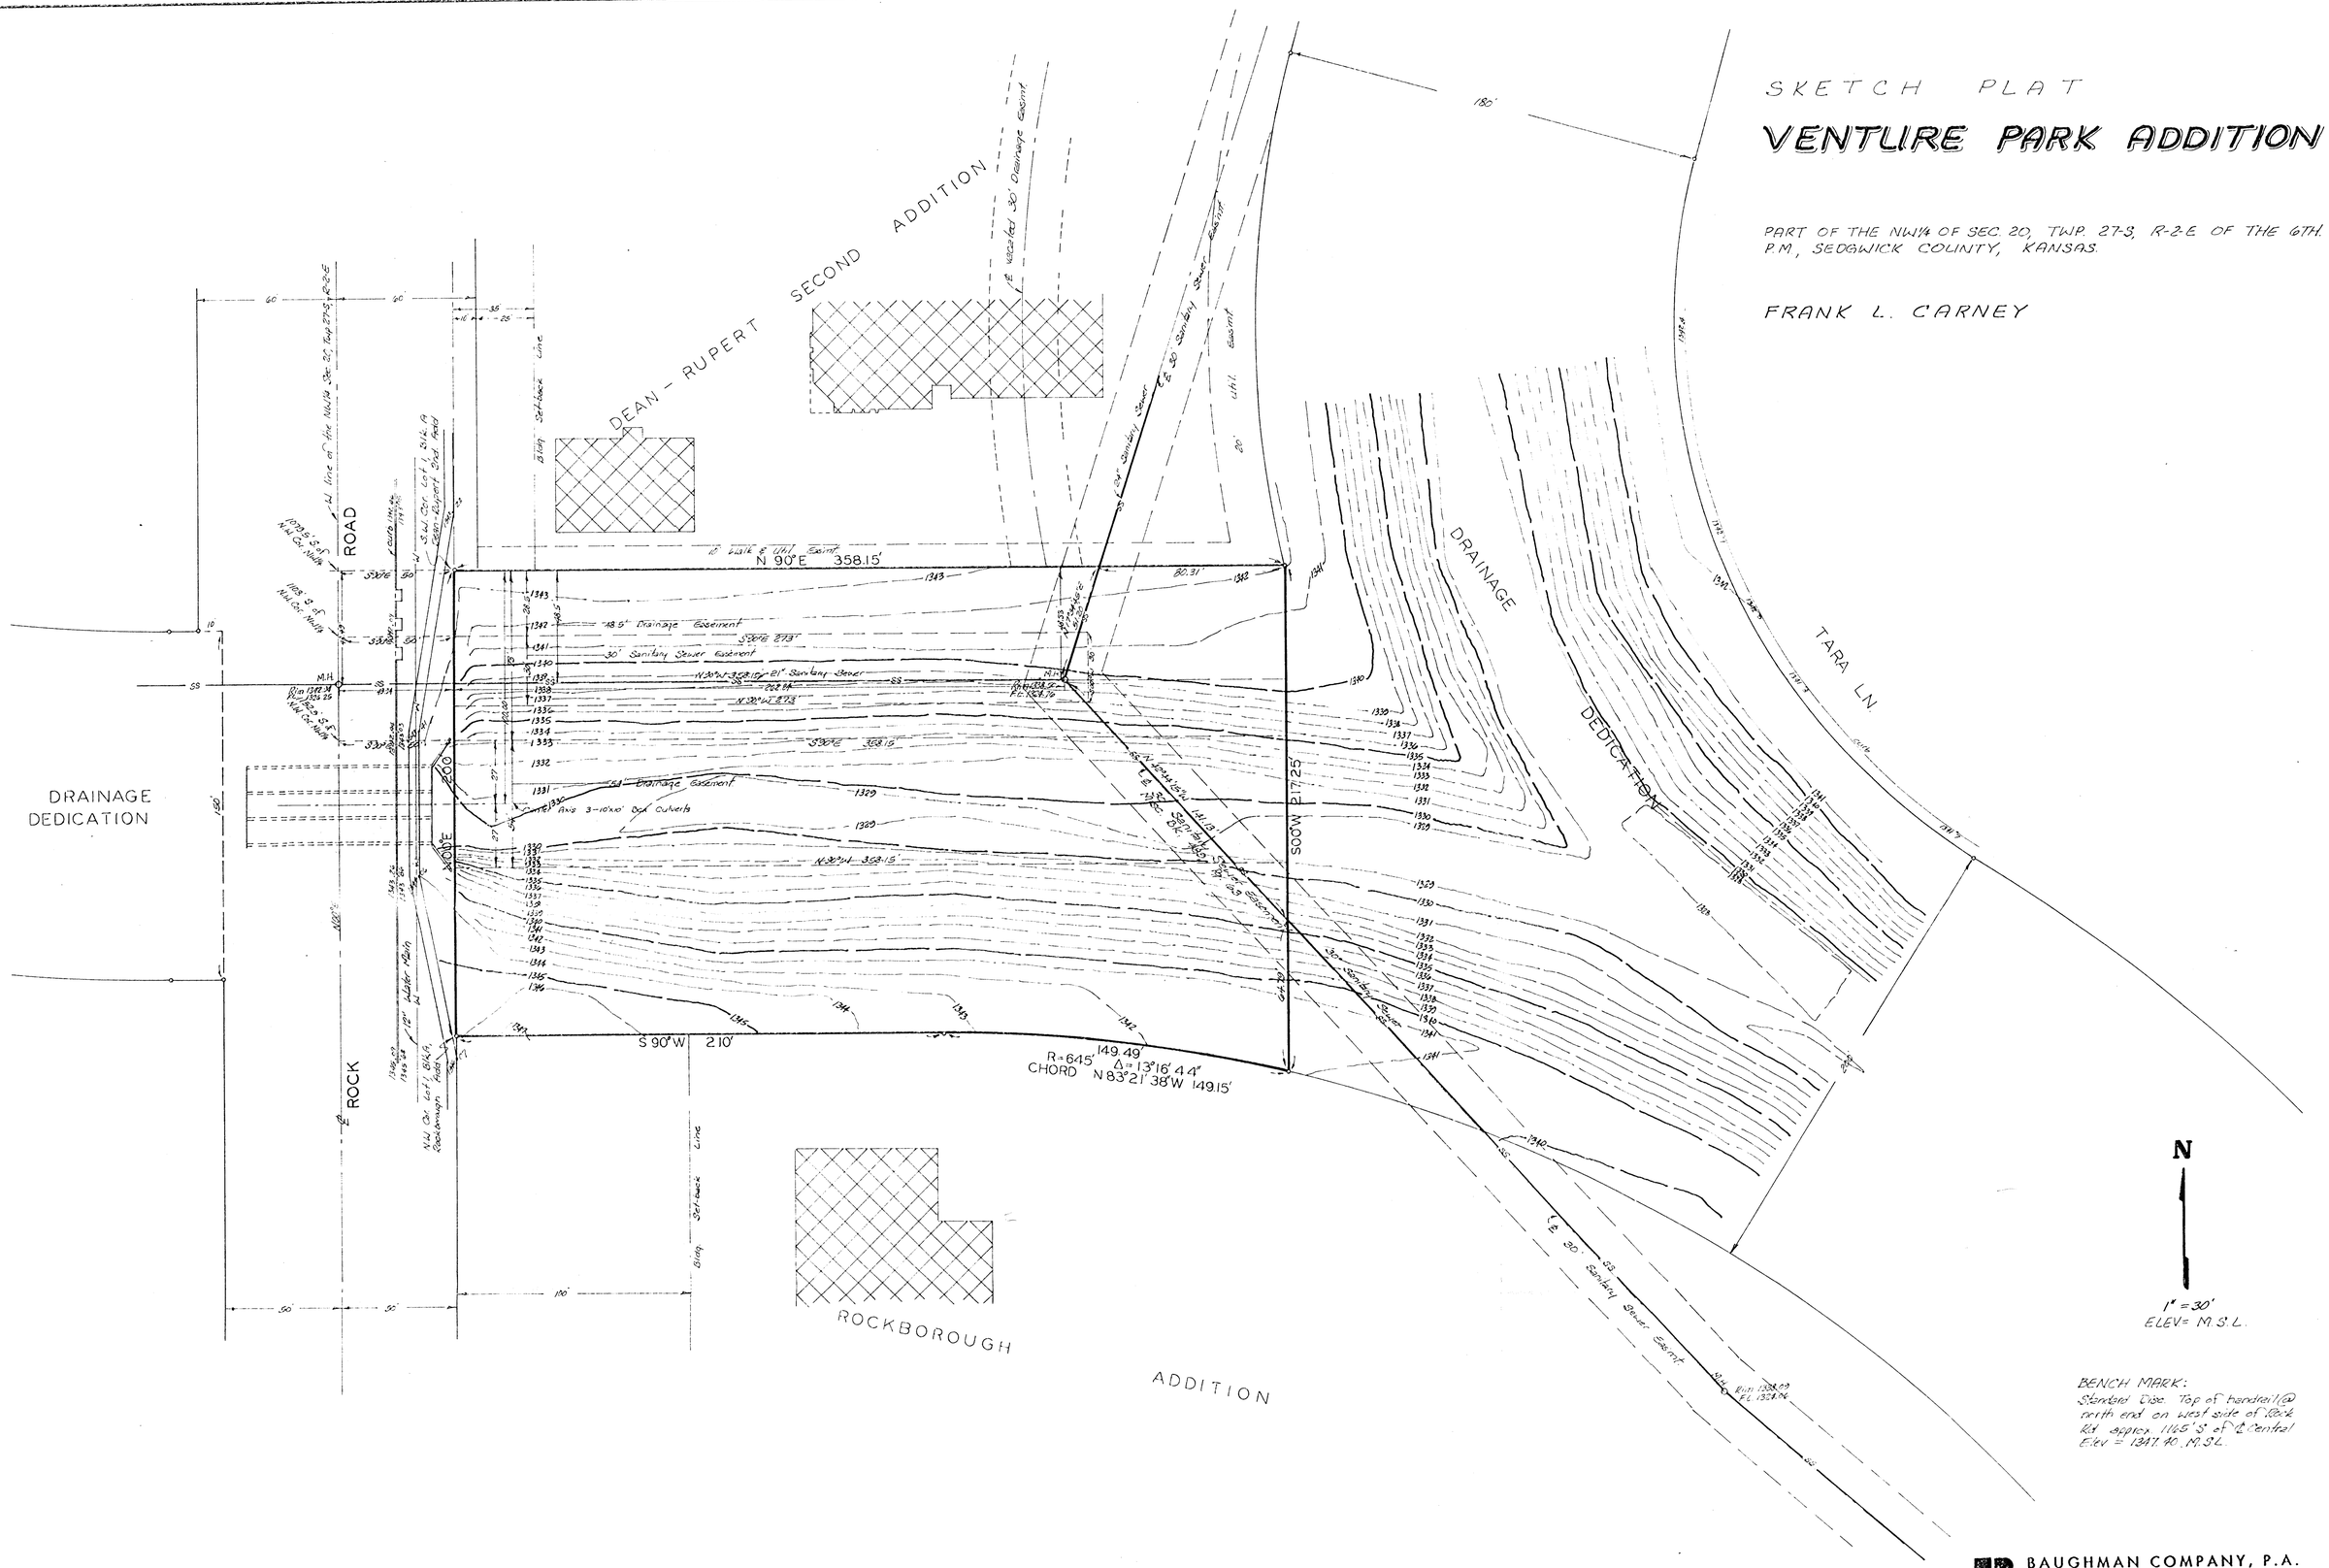

BENCH MARK:
Standard Disc. Top of handrail @ north end on west side of Rock Rd. approx. 1165'S of ℄ Central
Elev = 1347.90, M.S.L.

BAUGHMAN COMPANY, P.A.
SURVEYING & ENGINEERING
316/262-7271 • 320 LAURA • WICHITA, KANSAS 67211

9SEP.83