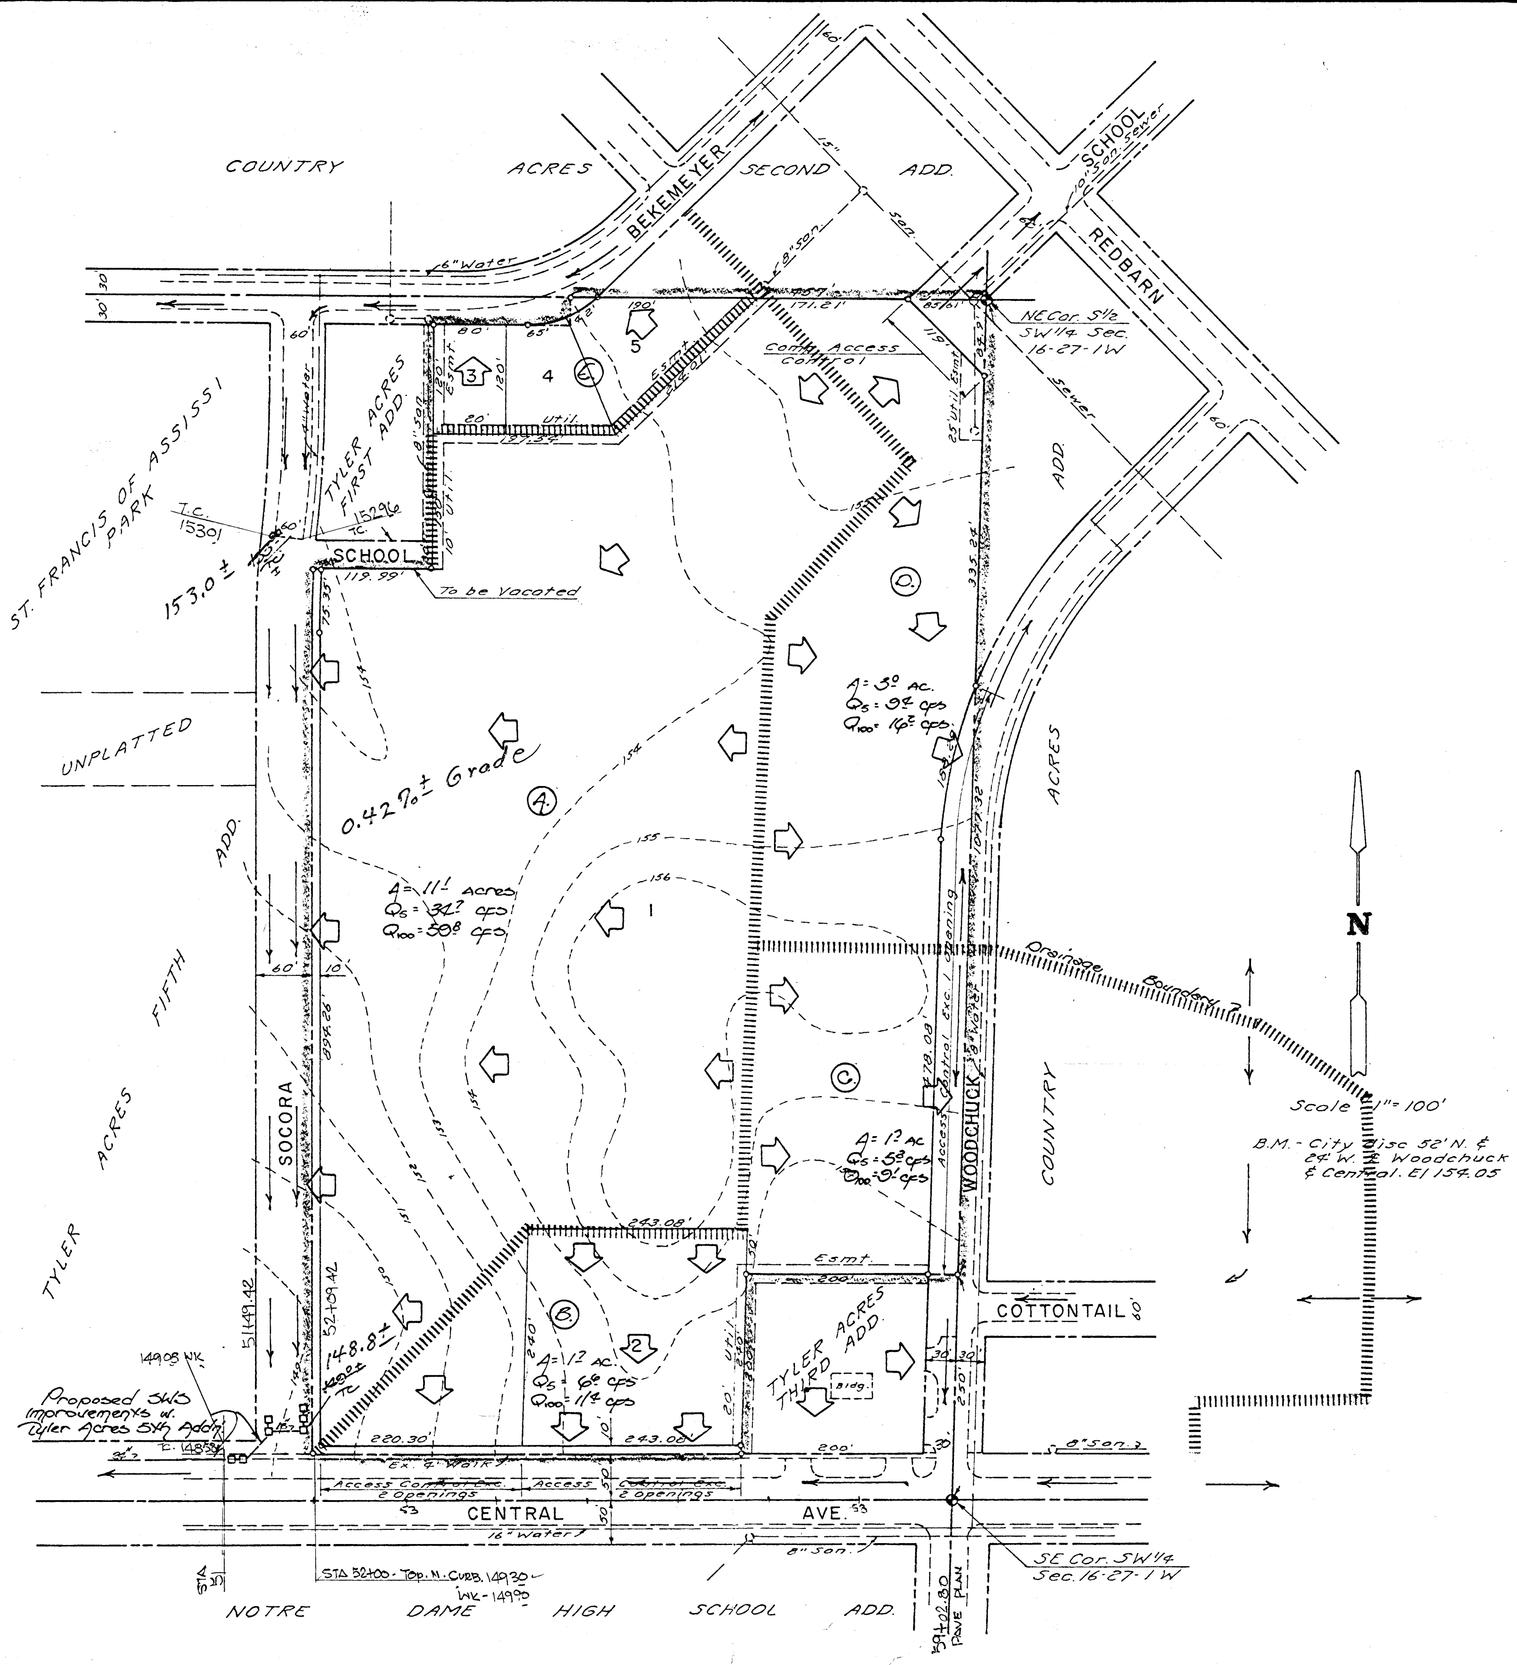

PRELIMINARY PLAT

TYLER ACRES SIXTH ADDITION

PART OF S1/2 SW1/4 SEC. 16-27-1W

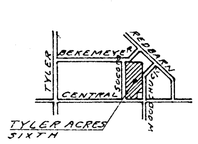

VICINITY MAP

"drainage plan"

DATE - 9-24-82

~~Sept. 16, 1982~~

BAUGHMAN COMPANY, P.A.
SURVEYING & ENGINEERING
316/262-7271 • 330 LAURA • WICHITA, KANSAS 67211