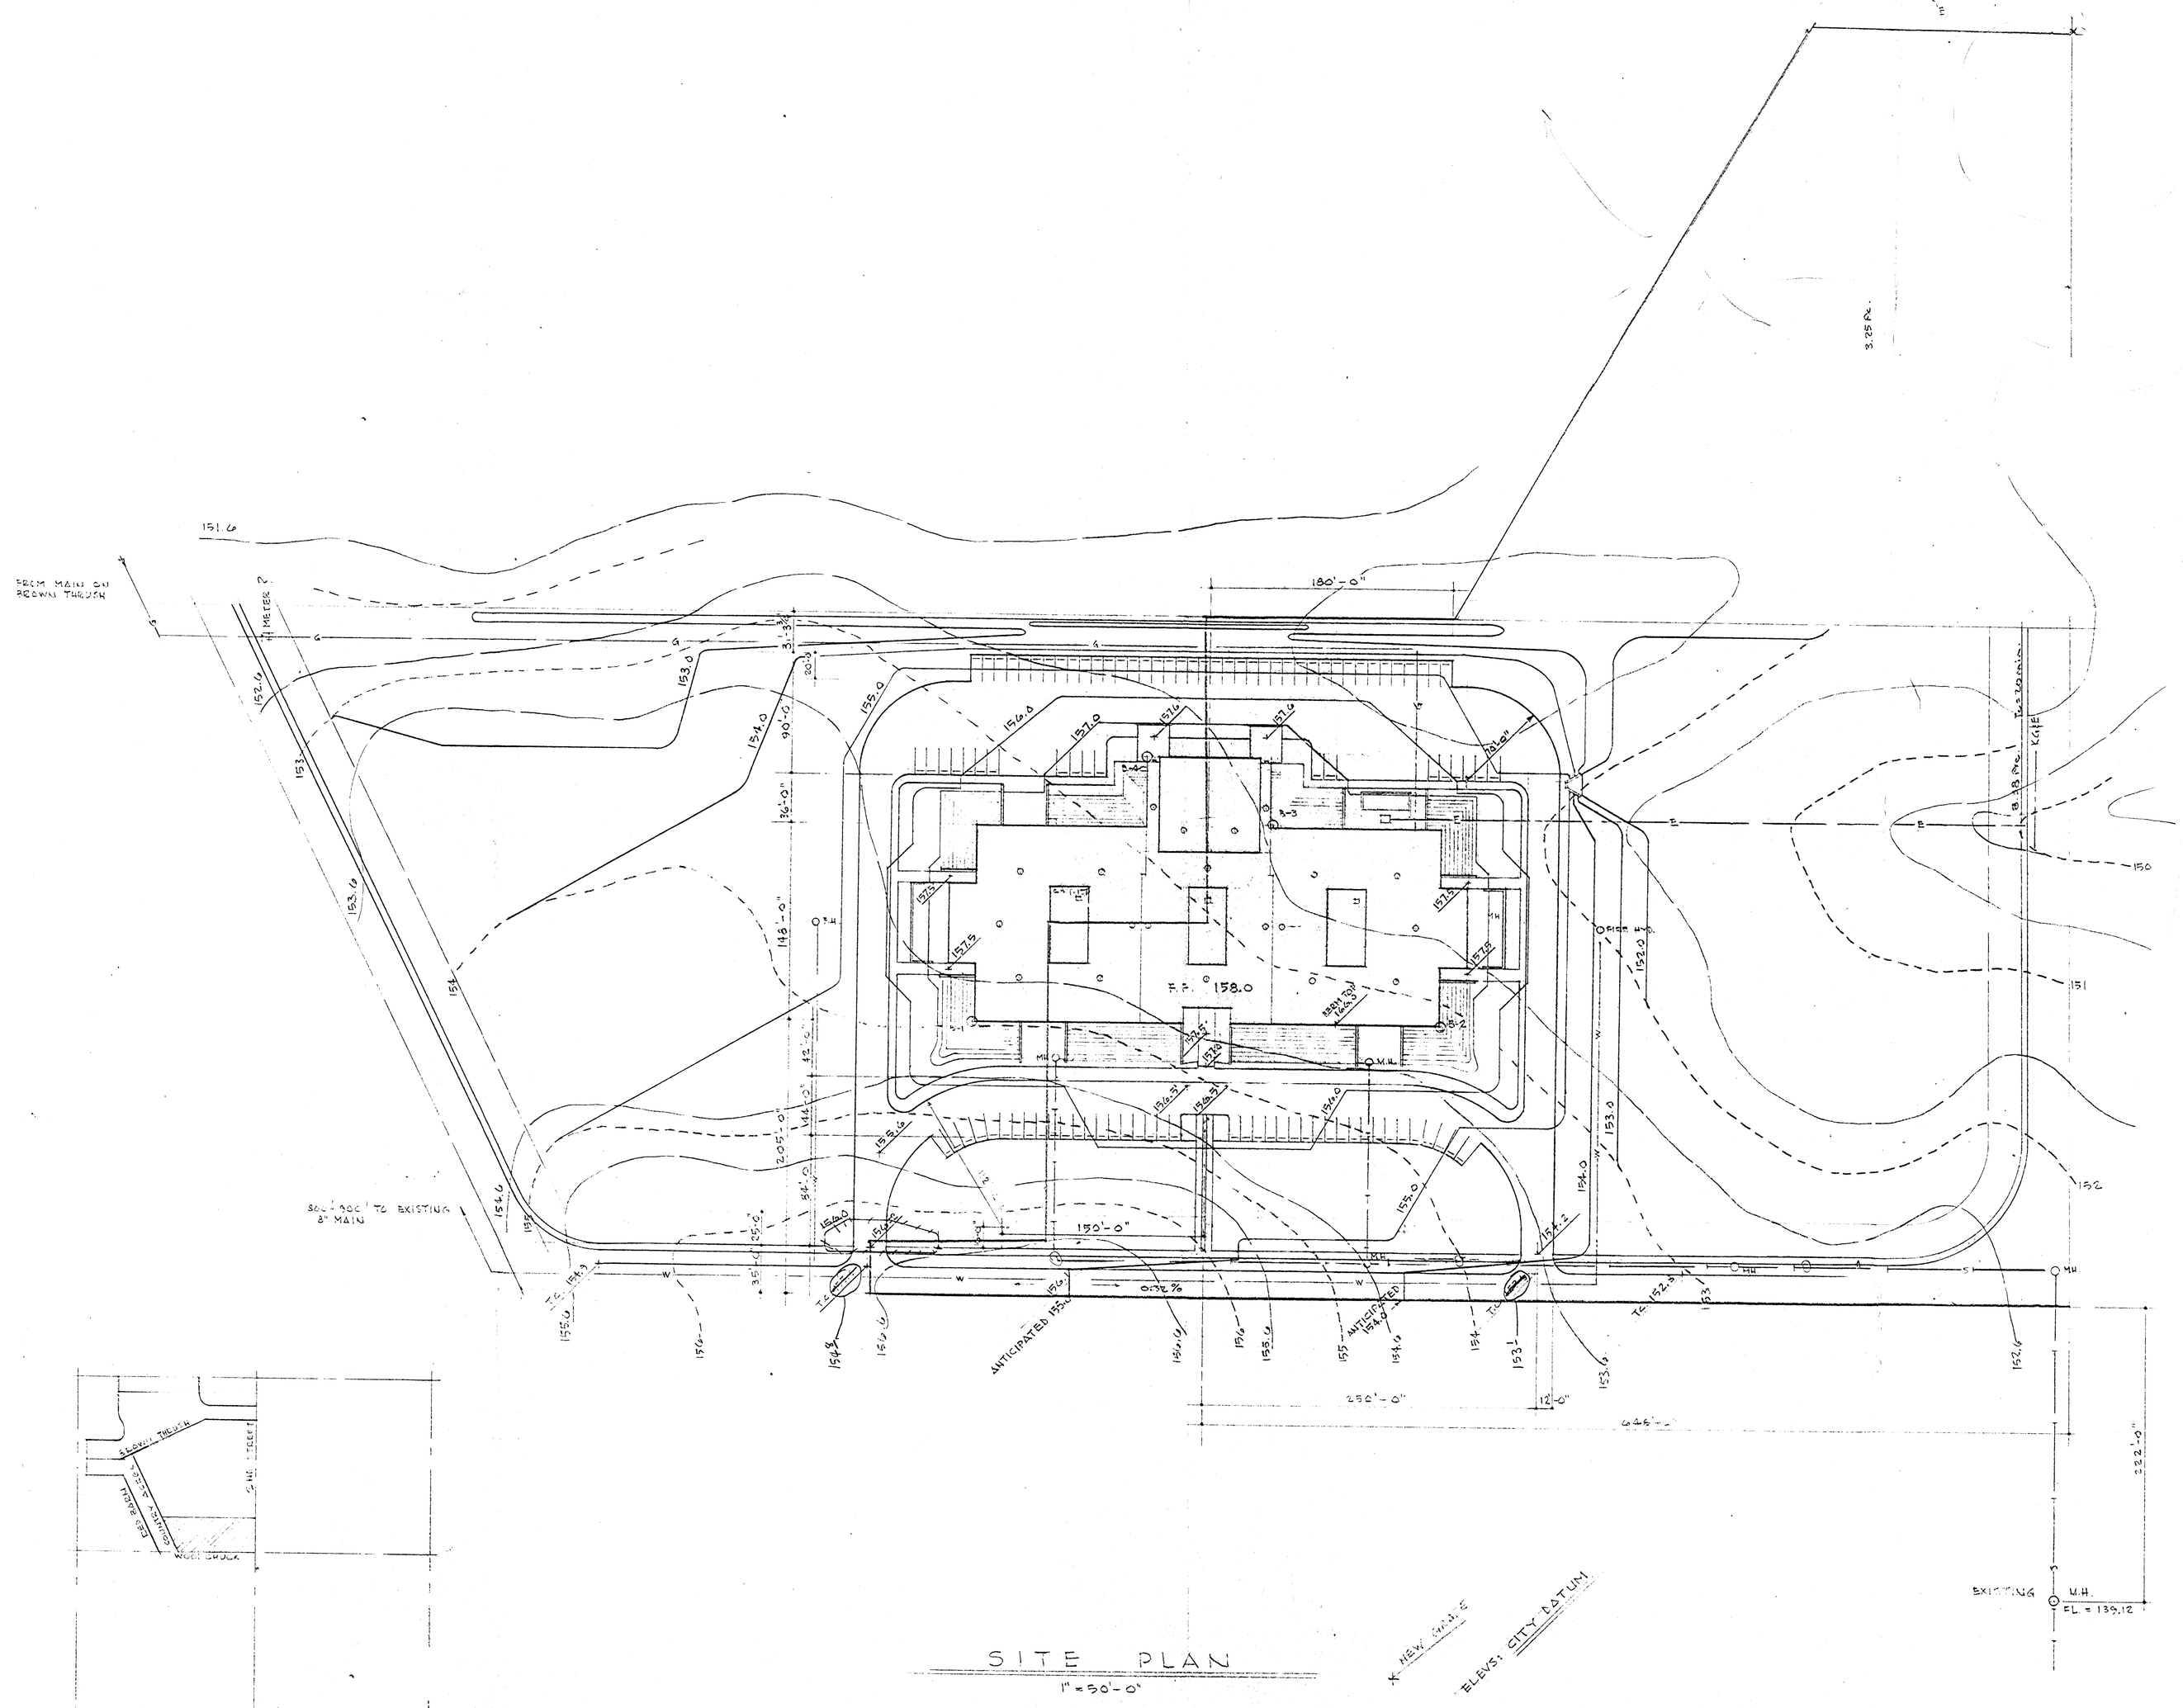

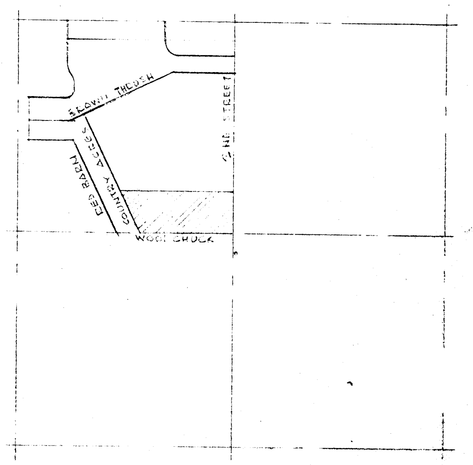

1"=1000'

SITE PLAN

1" = 30'-0"

NEW GRADE

ELEVS: CITY DATUM

THOMAS, HARRIS, ASH & MASON Architects & Engineers
242 NORTH WACO ▲ WICHITA, KANSAS 67202 ▲ (316) 262-5461

PROJECT NO.	DATE	REVISIONS	DRAWN	TRACED	CHECKED	DESIGN CHECK	SPEC. CHECK	MAT. CHECK

SPECIAL EDUCATION CENTER

6 FEB. '79 SAI