PRELIMINARY PLAT OF
COLONEL JAMES JABARA AIRPORT 2ND. ADD.

OWNERS: BOARD OF COUNTY COMMISSIONERS OF SEDGWICK CO. KS.
535 NORTH MAIN WICHITA KS. 67203

WICHITA AIRPORT AUTHORITY
P.O. BOX 9130 WICHITA KS. 67277-0130

ENGINEER: P.E.C. p.a. 303 SOUTH TOPEKA WICHITA KS. 67202

SCALE 1"=200'

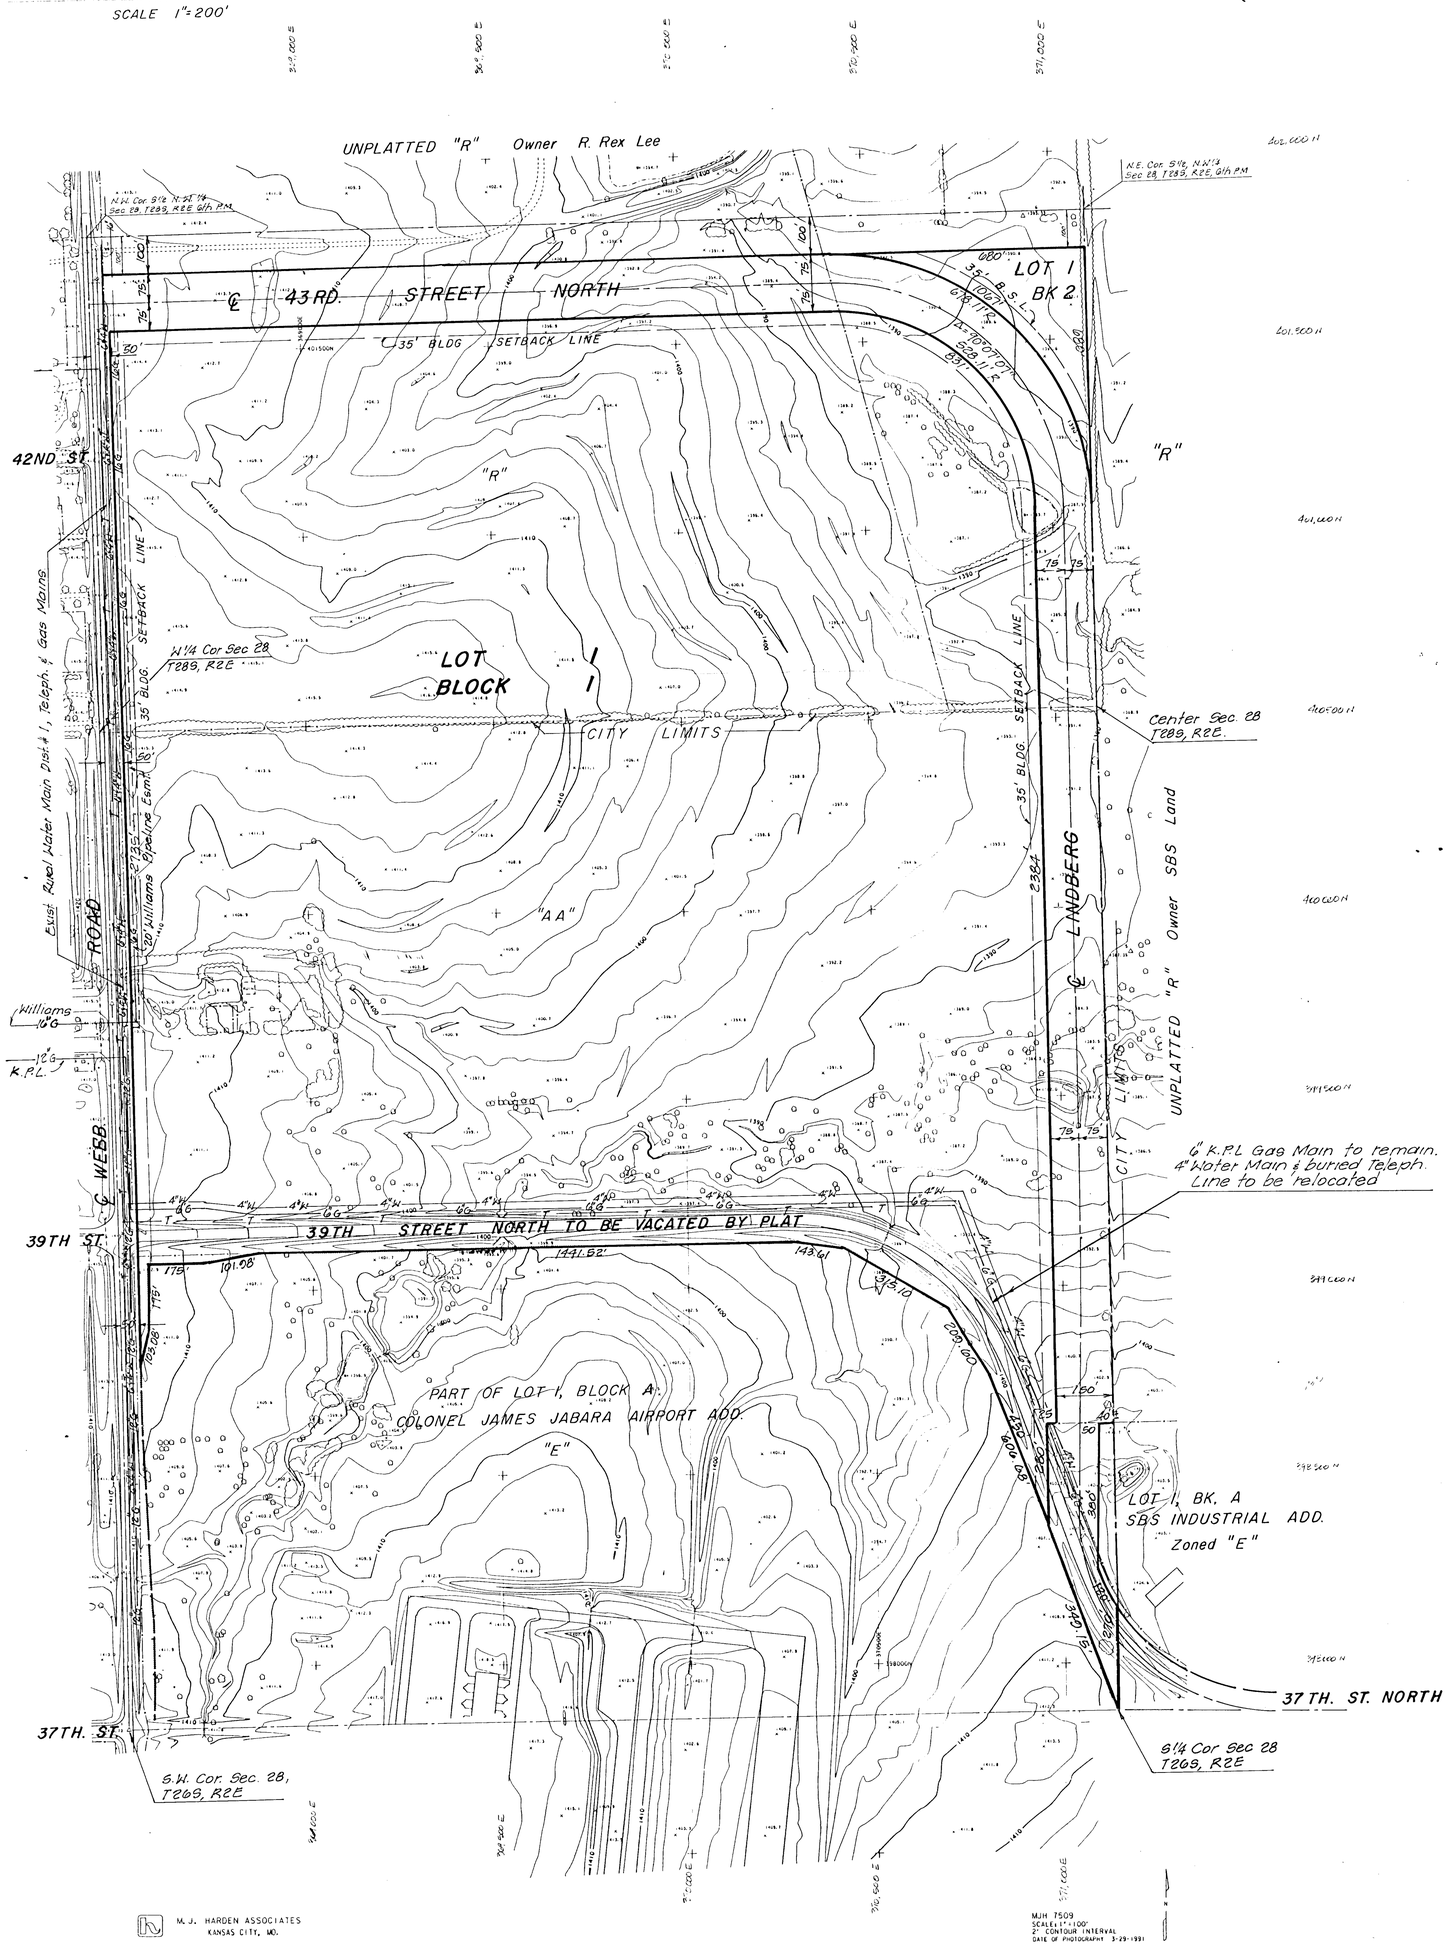

M. J. HARDEN ASSOCIATES
KANSAS CITY, MO.

MJH 7509
SCALE=1"=100'
2' CONTOUR INTERVAL
DATE OF PHOTOGRAPHY 3-29-1991