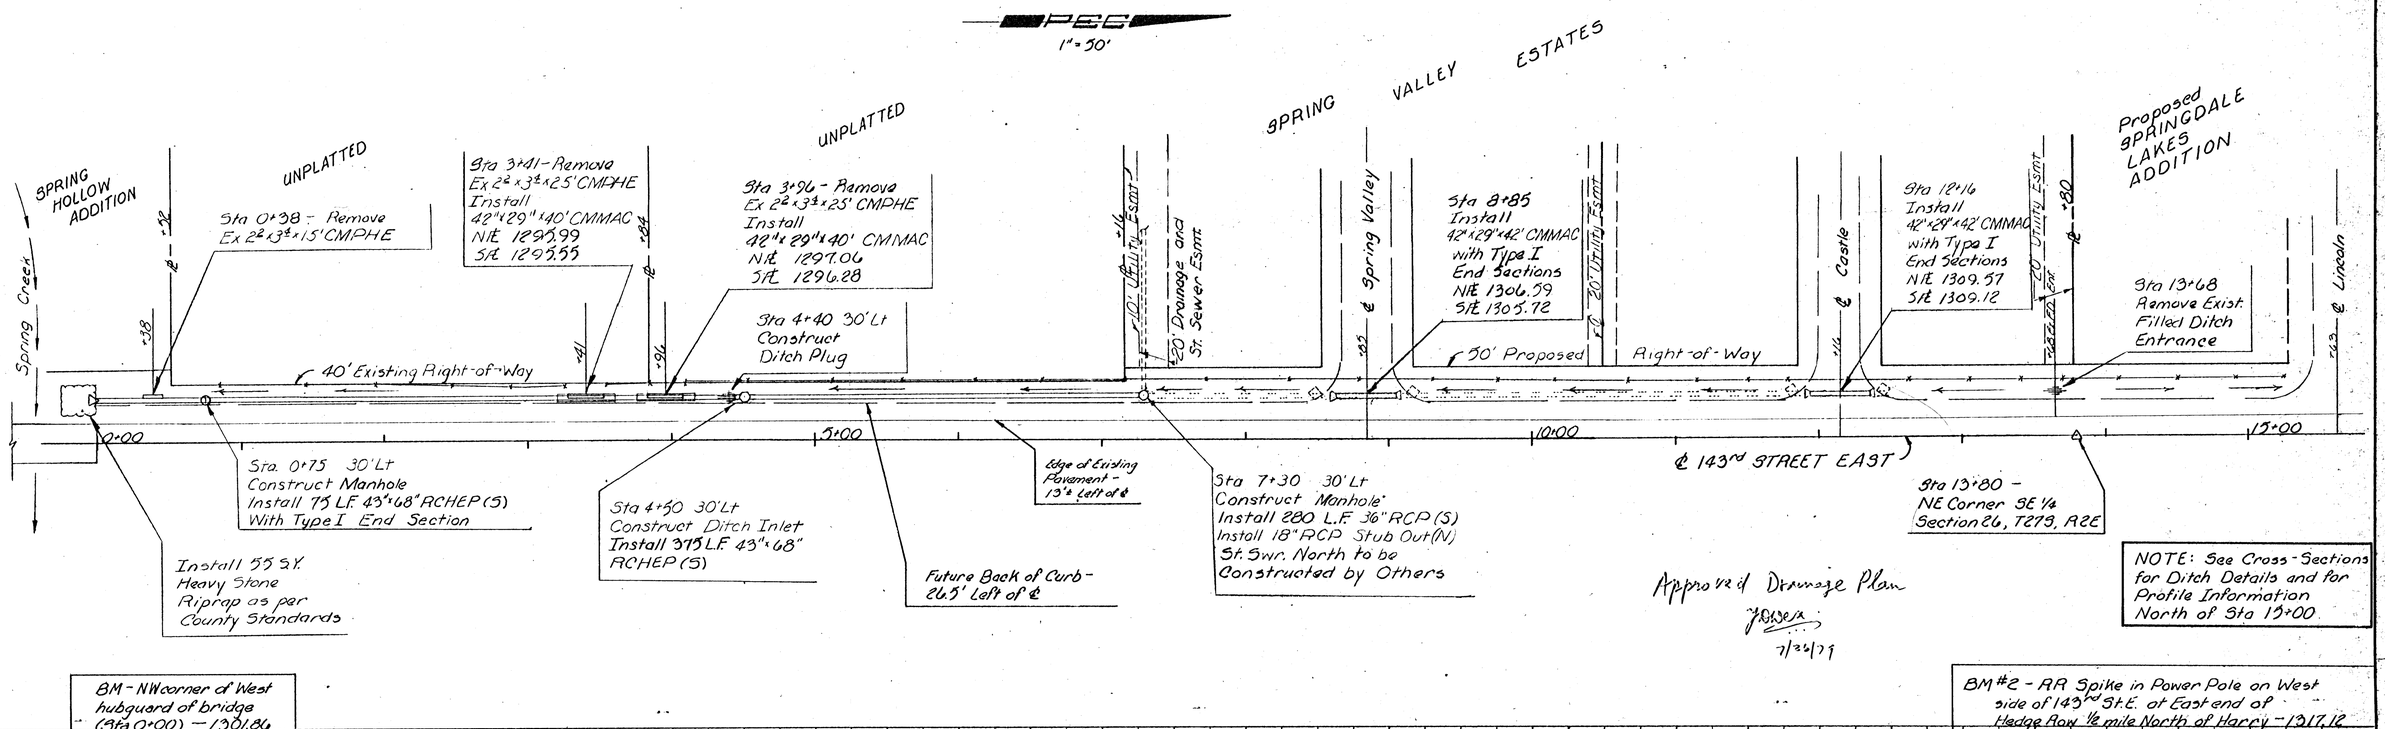

No.	Revision	By	Date
2	Changed Pipe (Sta 0+00 to 4+50) as per Co. W. and		7-20-79
1	Extended Station, Changed Pipe & Location		6-29-79

SPRING VALLEY ESTATES
Sedgwick County, KS.
REVISED DRAINAGE PLAN
PROFESSIONAL ENGINEERING CONSULTANTS, P.A.
ENGINEERS
WICHITA, KANSAS

Designed by: CMB
Drawn by: CMB/JN
Job No. 20-18103
Date: 6-14-79
Sht. 1 of 3

PLAN — SURVEYED: PLOTTED: NOTE BOOK: ALIGNMENT CHECKED: R.W. & EASEMENTS CHECKED: No.

PROFILE — SURVEYED: PLOTTED: NOTE BOOK: GRADES CHECKED: R.W. & EASEMENTS CHECKED: No.

K+E PLATE 1, PLAN-PROFILE KEUFFEL & ESSER CO. 48 7024 MADE IN U.S.A.