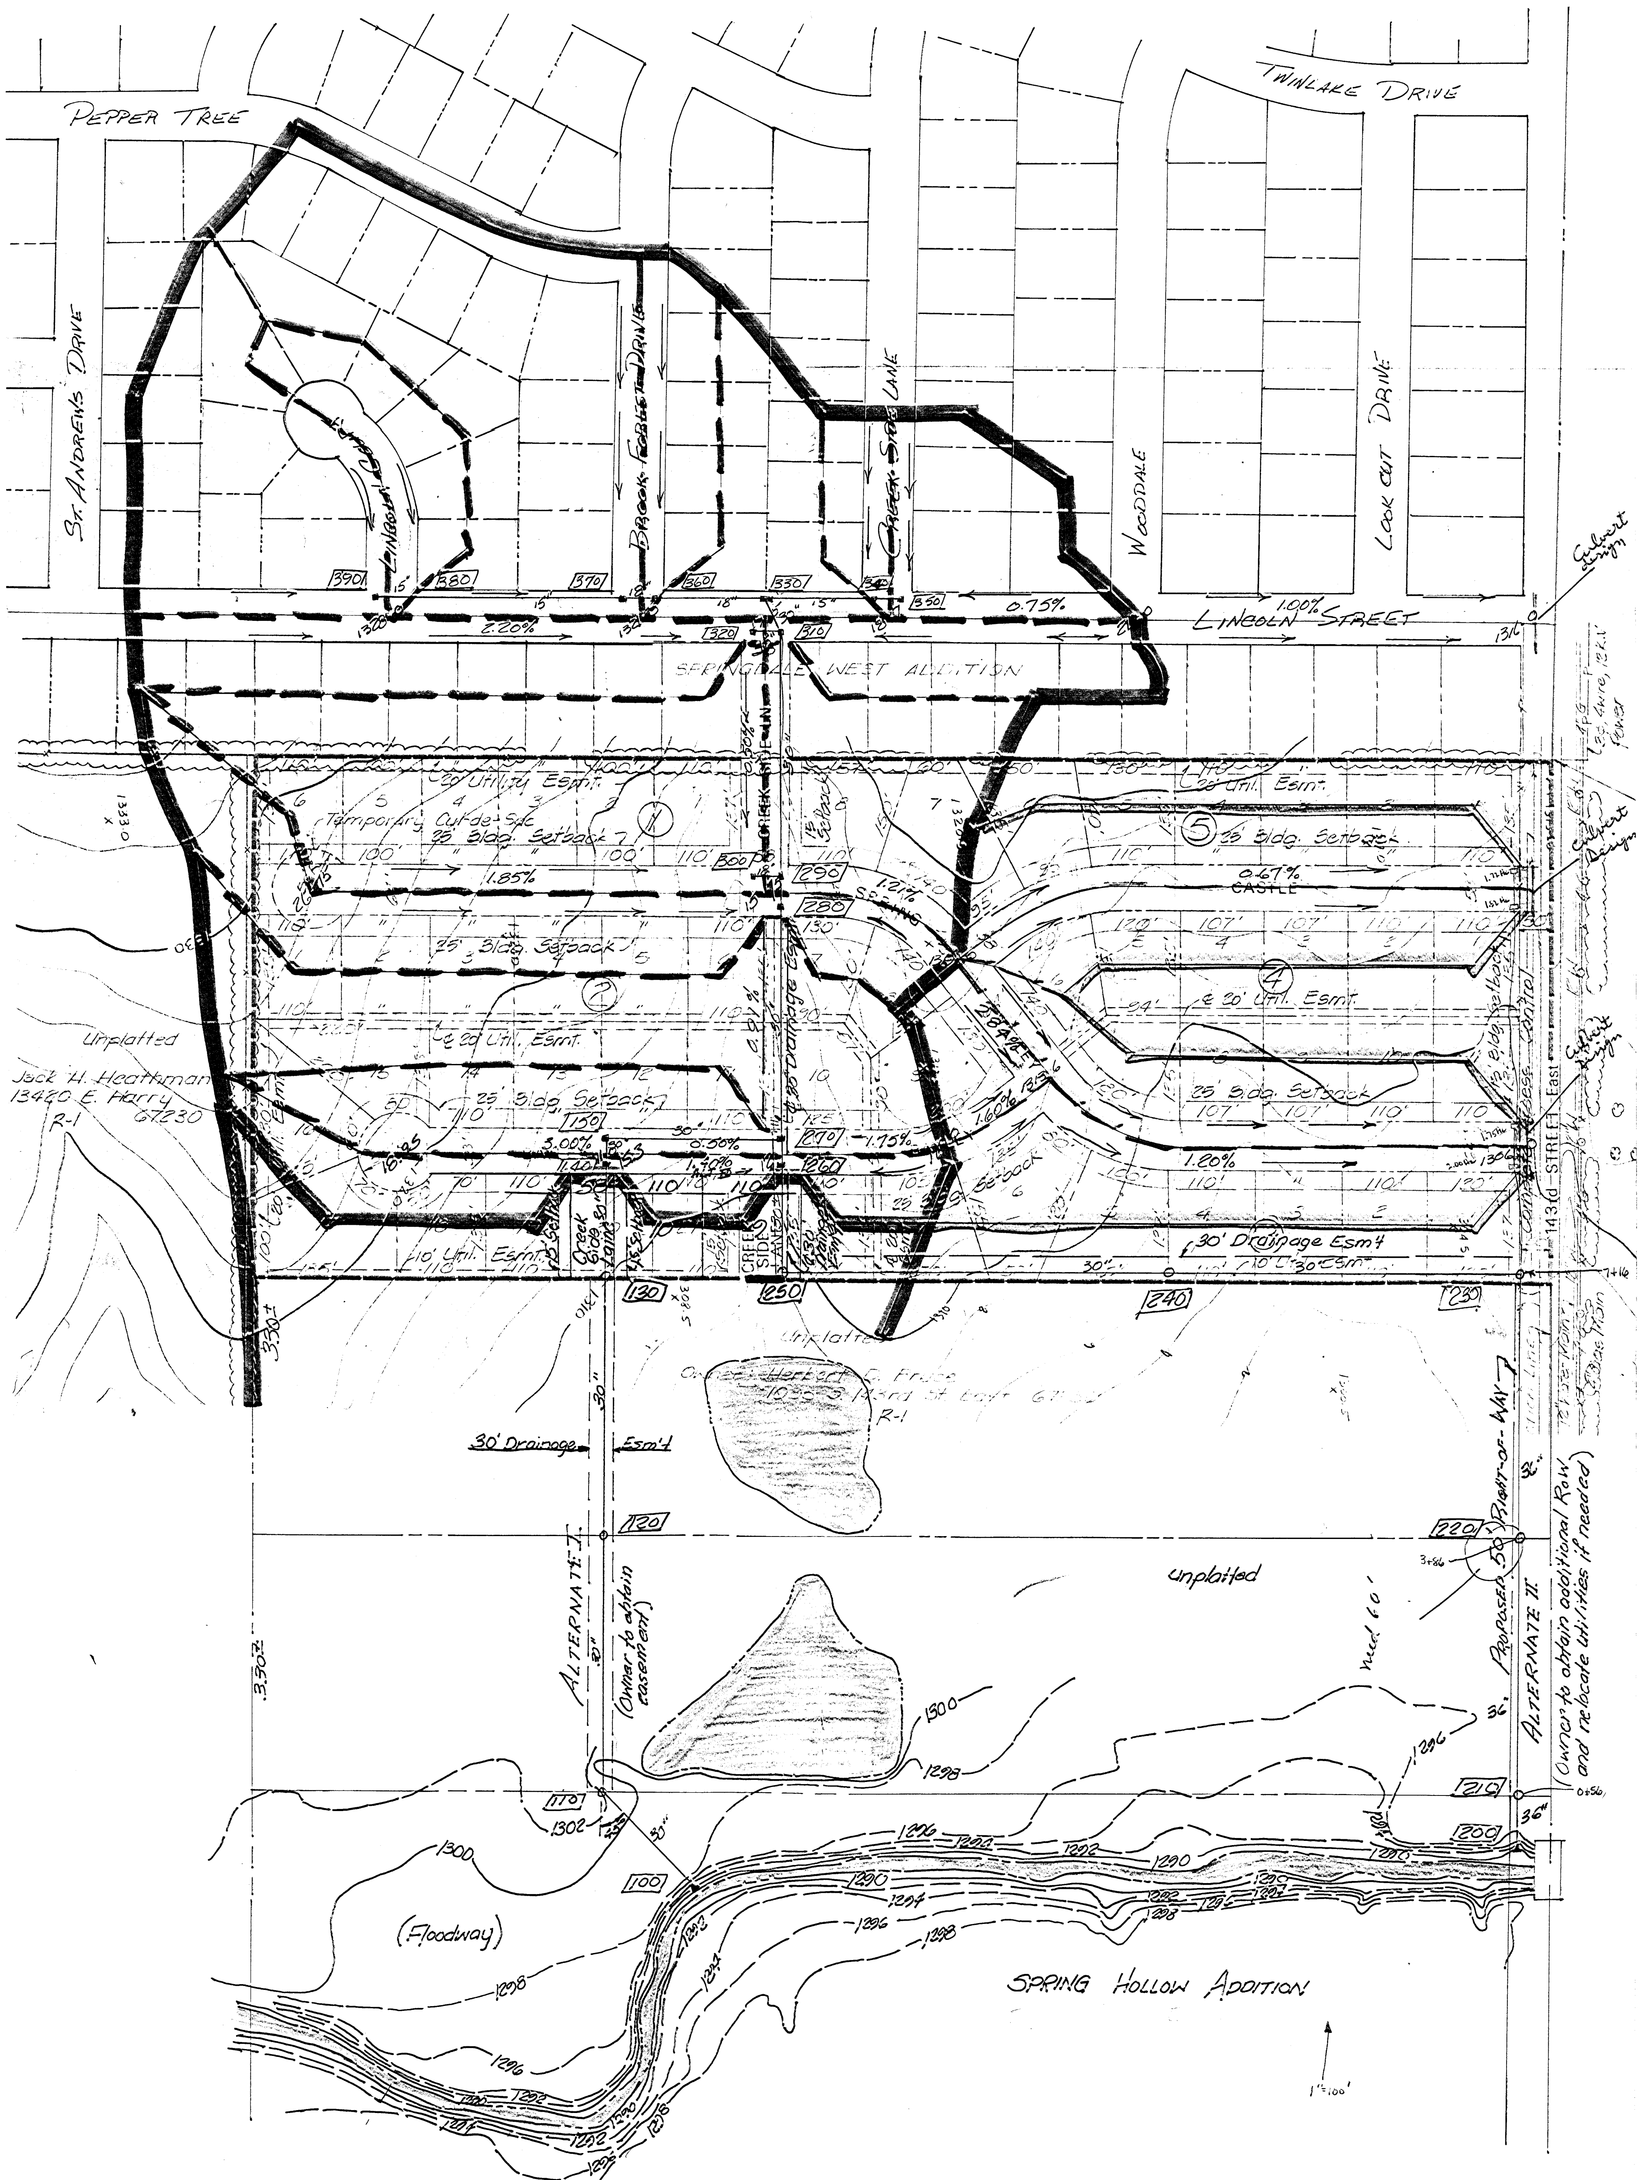
PEPPER TREE
TWINLAKE DRIVE
ST. ANDREWS DRIVE
LINCOLN DRIVE
BROOK FOREST DRIVE
PRESTON STONE LANE
WOODDALE
LOOK OUT DRIVE
LINCOLN STREET
SPRINGDALE WEST ADDITION
Temporary Cul-de-sac
35' Bldg. Setback
20' Util. Esmt.
CASTLE
Unplatted
Jack H. Heathman
13430 E. Harry
67230
R-1
30' Drainage Esmt.
10' Util. Esmt.
Creek Side Lane
CREEK SIDE LANE
Unplatted
Owner: Herbert C. Frase
R-1
ALTERNATE I
(Owner to obtain easement)
Unplatted
ALTERNATE II
(Owner to obtain additional R/W and relocate utilities if needed)
(Floodway)
SPRING HOLLOW ADDITION
1" = 100'