ROBERSON ADDITION
GENTRY 2 ADDN.
WILCREST ADDN.
GENTRY 5TH ADD.
RUFFIN 5TH ADD.
BRUCE 1 ADDN.
4th ADDN.
AVENUE
ROAD
AVE.
AVE
D-12362
D-12375
D-12361
D-12360
D-12359
D-12358

NOTE:
Water table elev. = 120.8 @ sta. 0100 line #1.

B.M. 133.06 N. Rim M.H. 626.5' S. of Sta. 0100 Line #1

B.M. 132.84 Top N.W. Bolt on Conc base-lite pole S.W. Central & Ridge Rd.
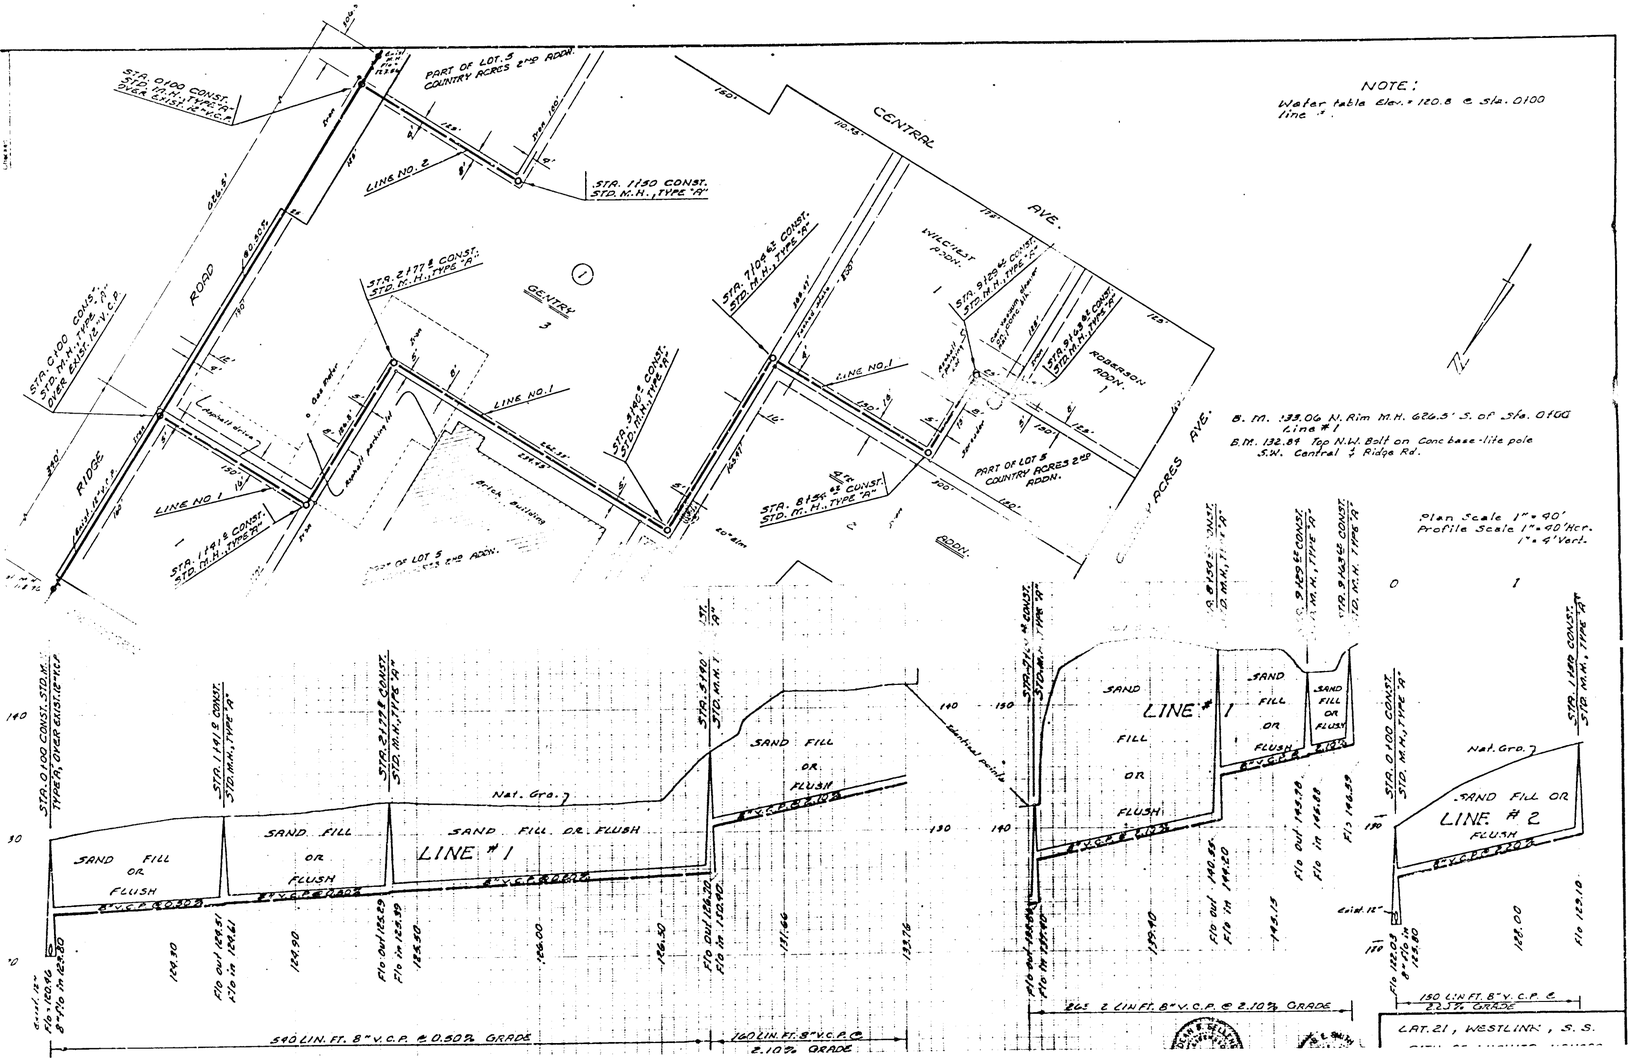
Plan Scale 1" = 40'
Profile Scale 1" = 40' Hor.
1" = 4' Vert.