FHWA REGION NO.	STATE	PROJECT NO.	FISCAL YEAR	SHEET NO.	TOTAL SHEETS
7	KANSAS		19		

Scale: 1" = 40'
B.M. 109.98 City Std. & West St.
± 248' N. of N. Rail Santa Fe Railroad. (City Datum)
Topo - Dec. 3, 1982

Note: All Utilities are existing

Owner: Earl Von Meter Long Jr. - Wichita, Ks.
Subdivider: Phil Ruffin - Wichita, Ks.
Engineer: Professional Engineering Consultants, P.A.
1440 E. English
Wichita, Ks. 67211

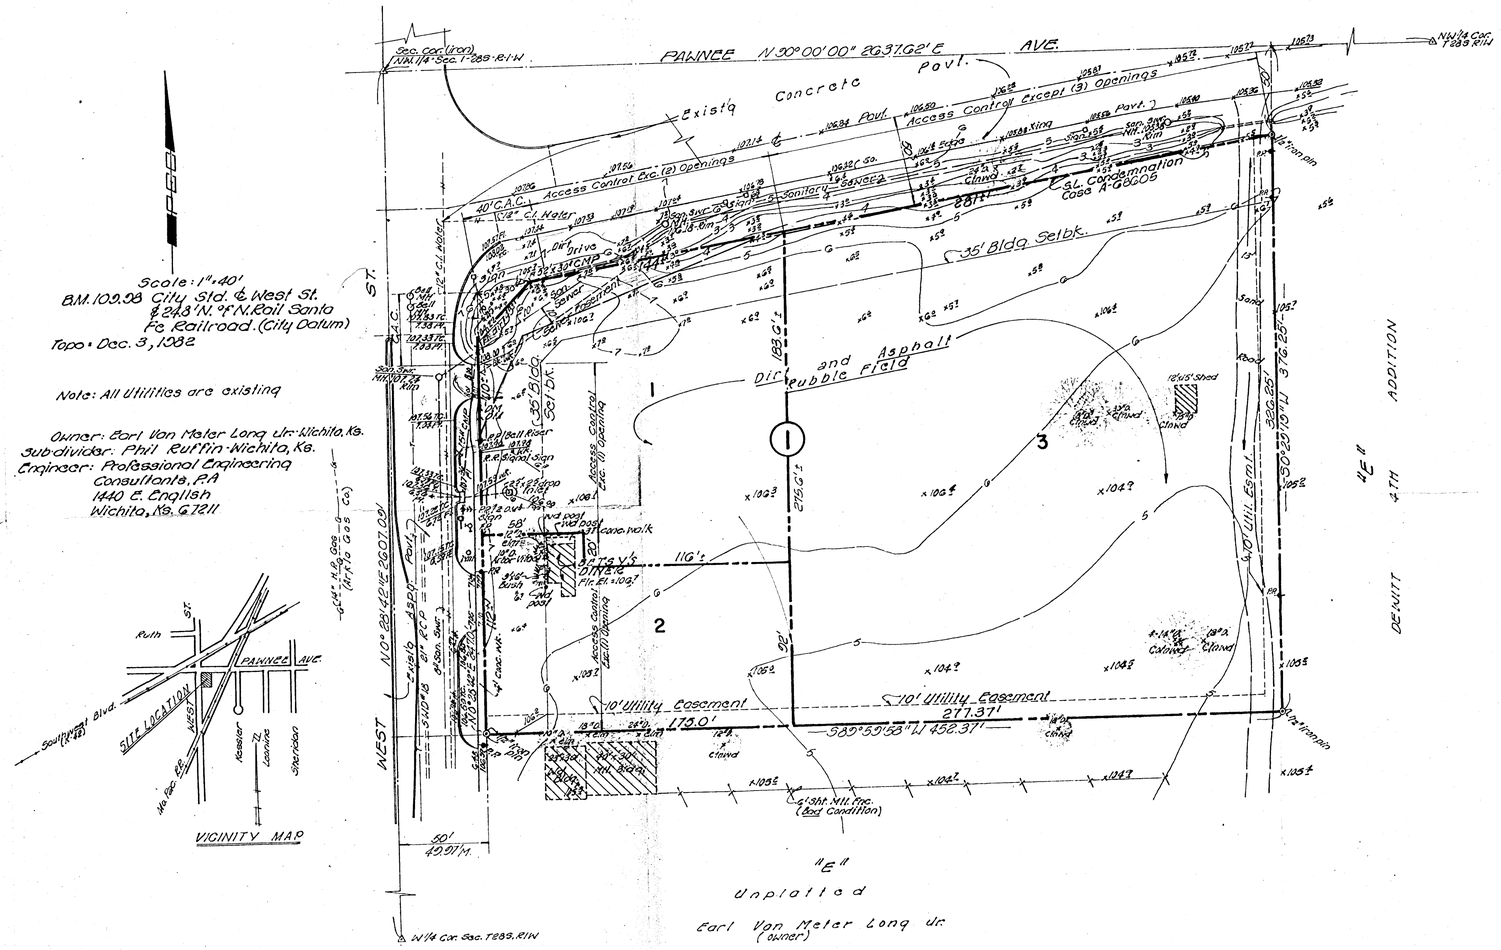

PRELIMINARY PLAT OF

WESTPORT INDUSTRIAL PARK 5TH ADDITION

SKETCH PLAT

PROFESSIONAL ENGINEERING CONSULTANTS, P.A.
ENGINEERS
WICHITA, KANSAS

Designed by		Checked by	
Drawn by		Date	Job No.