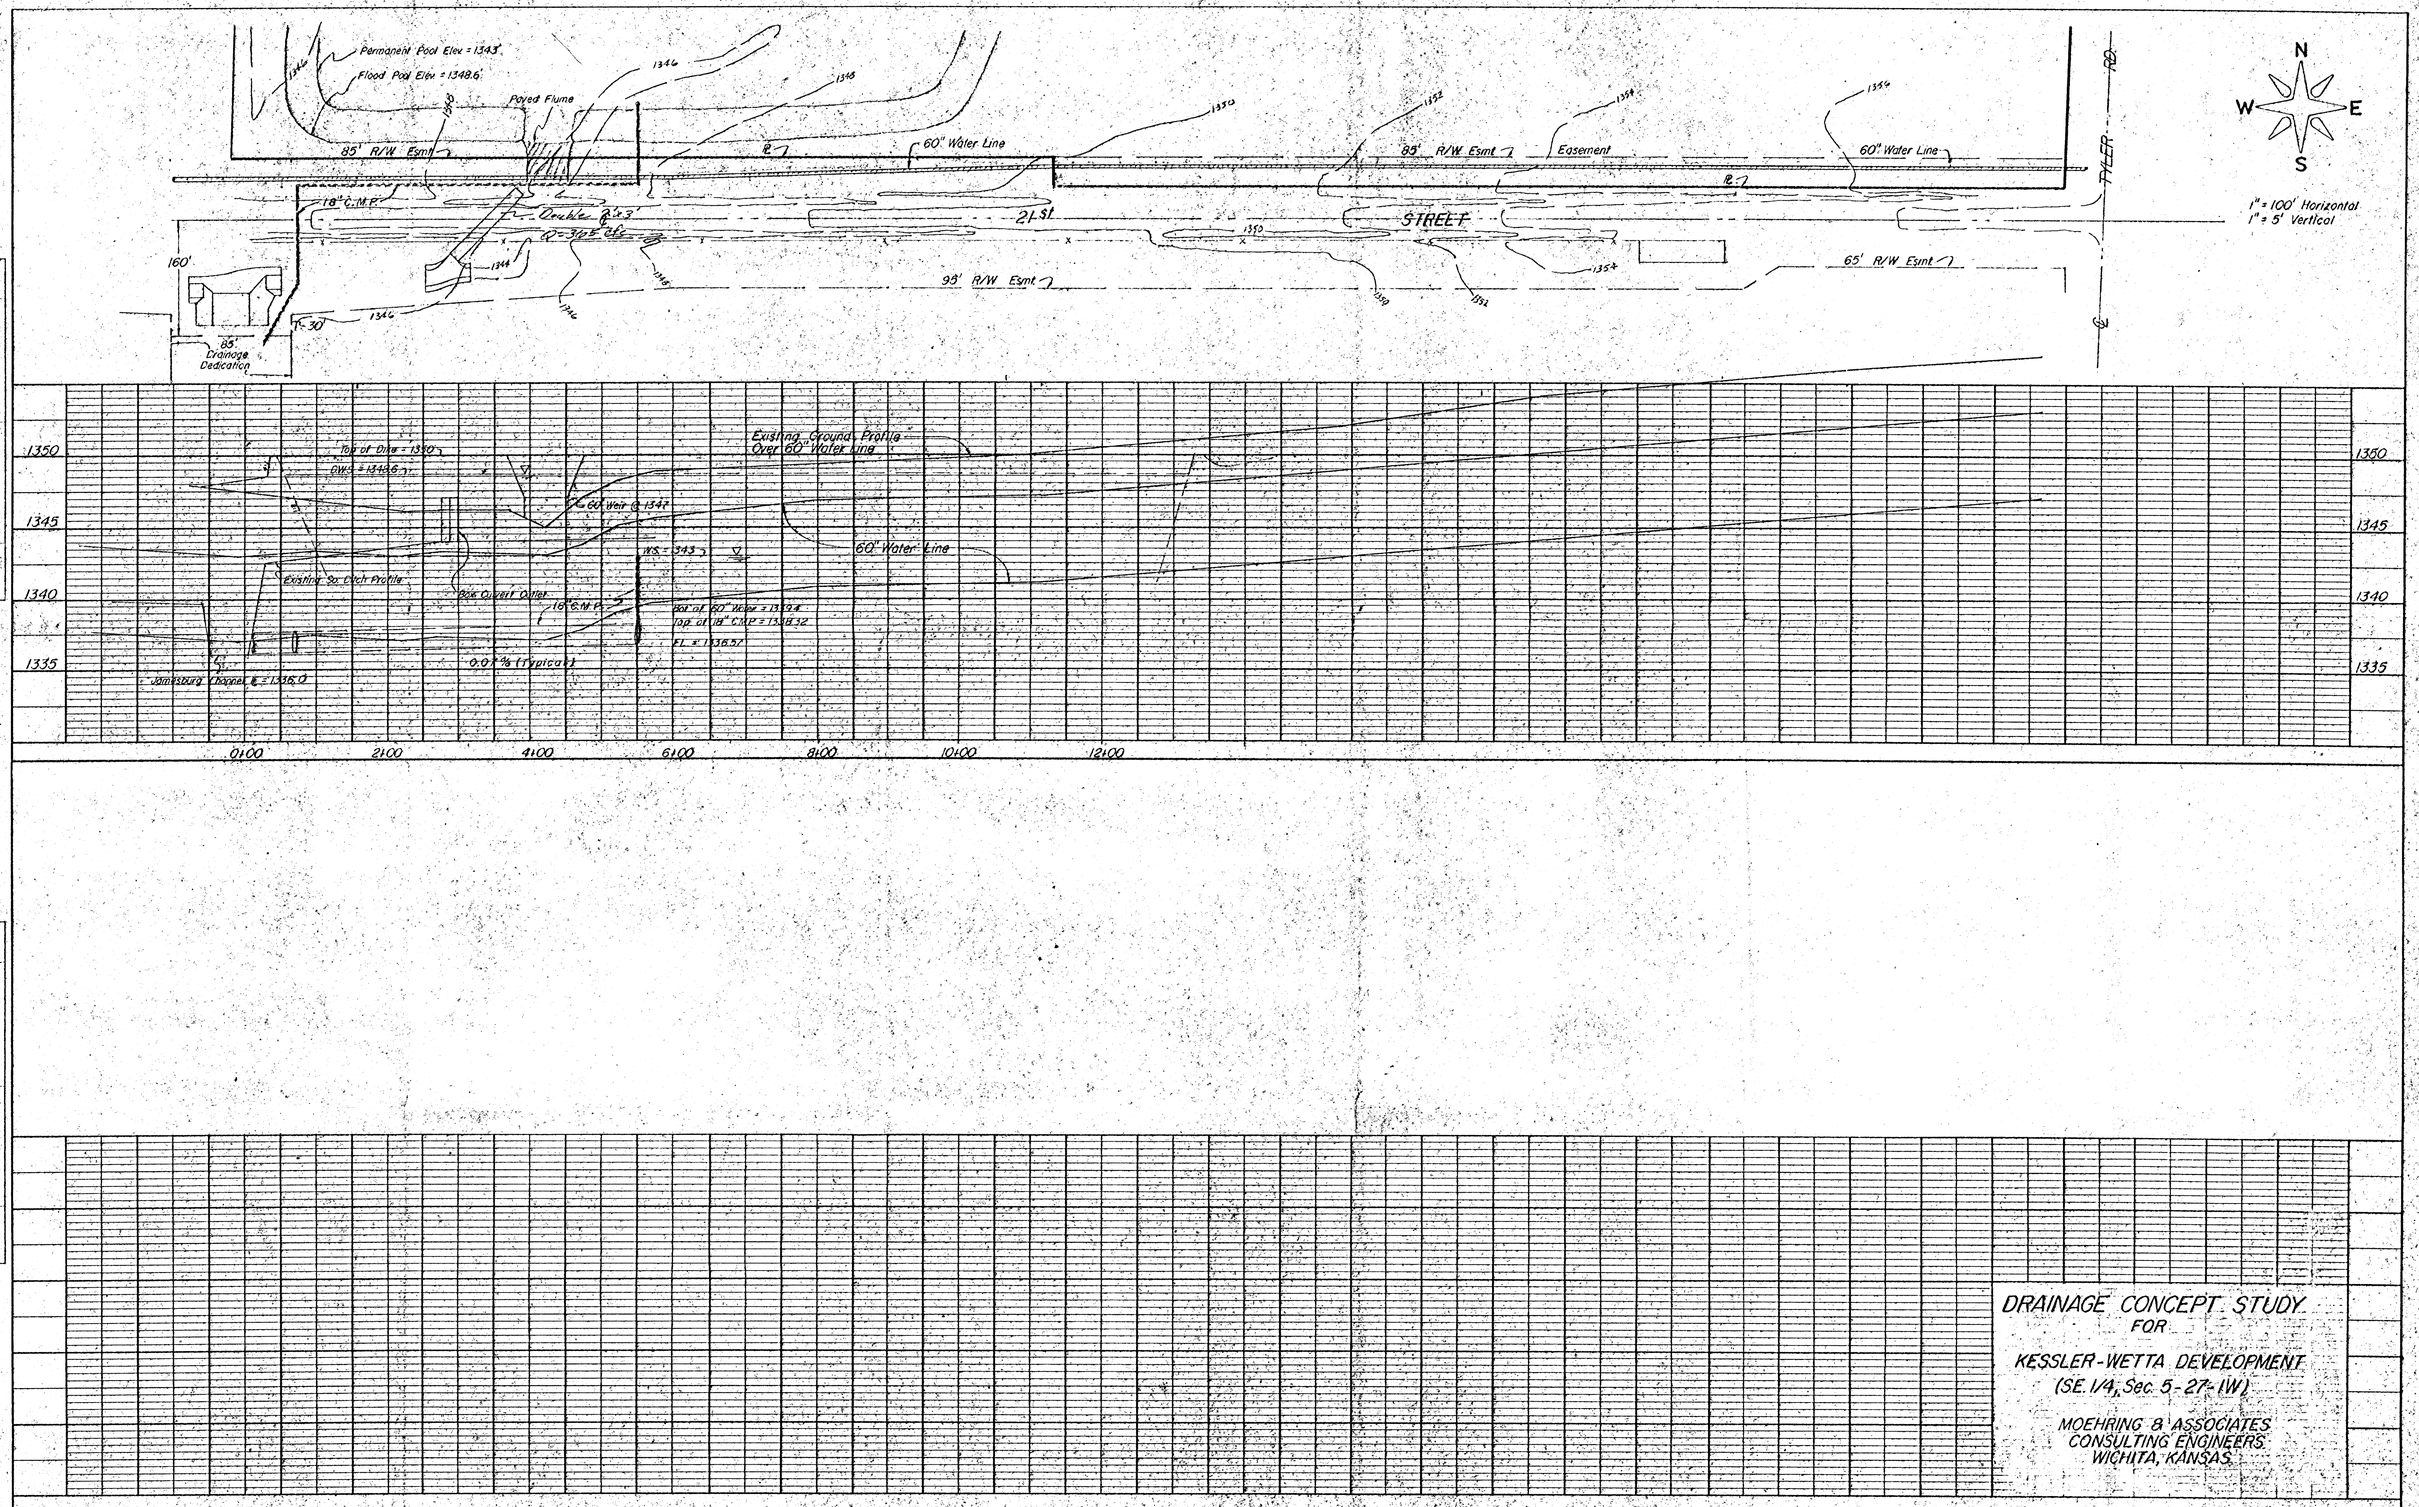

PLAN

SURVEYED	BY	DATE
PLOTTED		
ALIGNMENT CHECKED		
NOTE BOOK	ST. OF WAY CHECKED	
NO.		

PROFILE

SURVEYED	BY	DATE
PLOTTED		
GRADES CHECKED		
NOTE BOOK	B. M. & NOTES	
NO.	STRUCTURE NOTES & NO. OF PCS.	

DRAINAGE CONCEPT STUDY
FOR
KESSLER-WETTA DEVELOPMENT
(SE. 1/4, Sec. 5-27-1W)

MOEHRING & ASSOCIATES
CONSULTING ENGINEERS
WICHITA, KANSAS

PLATE 2 - PLAN - PROFILE - P. & S.
CLEARPRINT PAPER CO. S. F. CAL. NO. 1000H-2