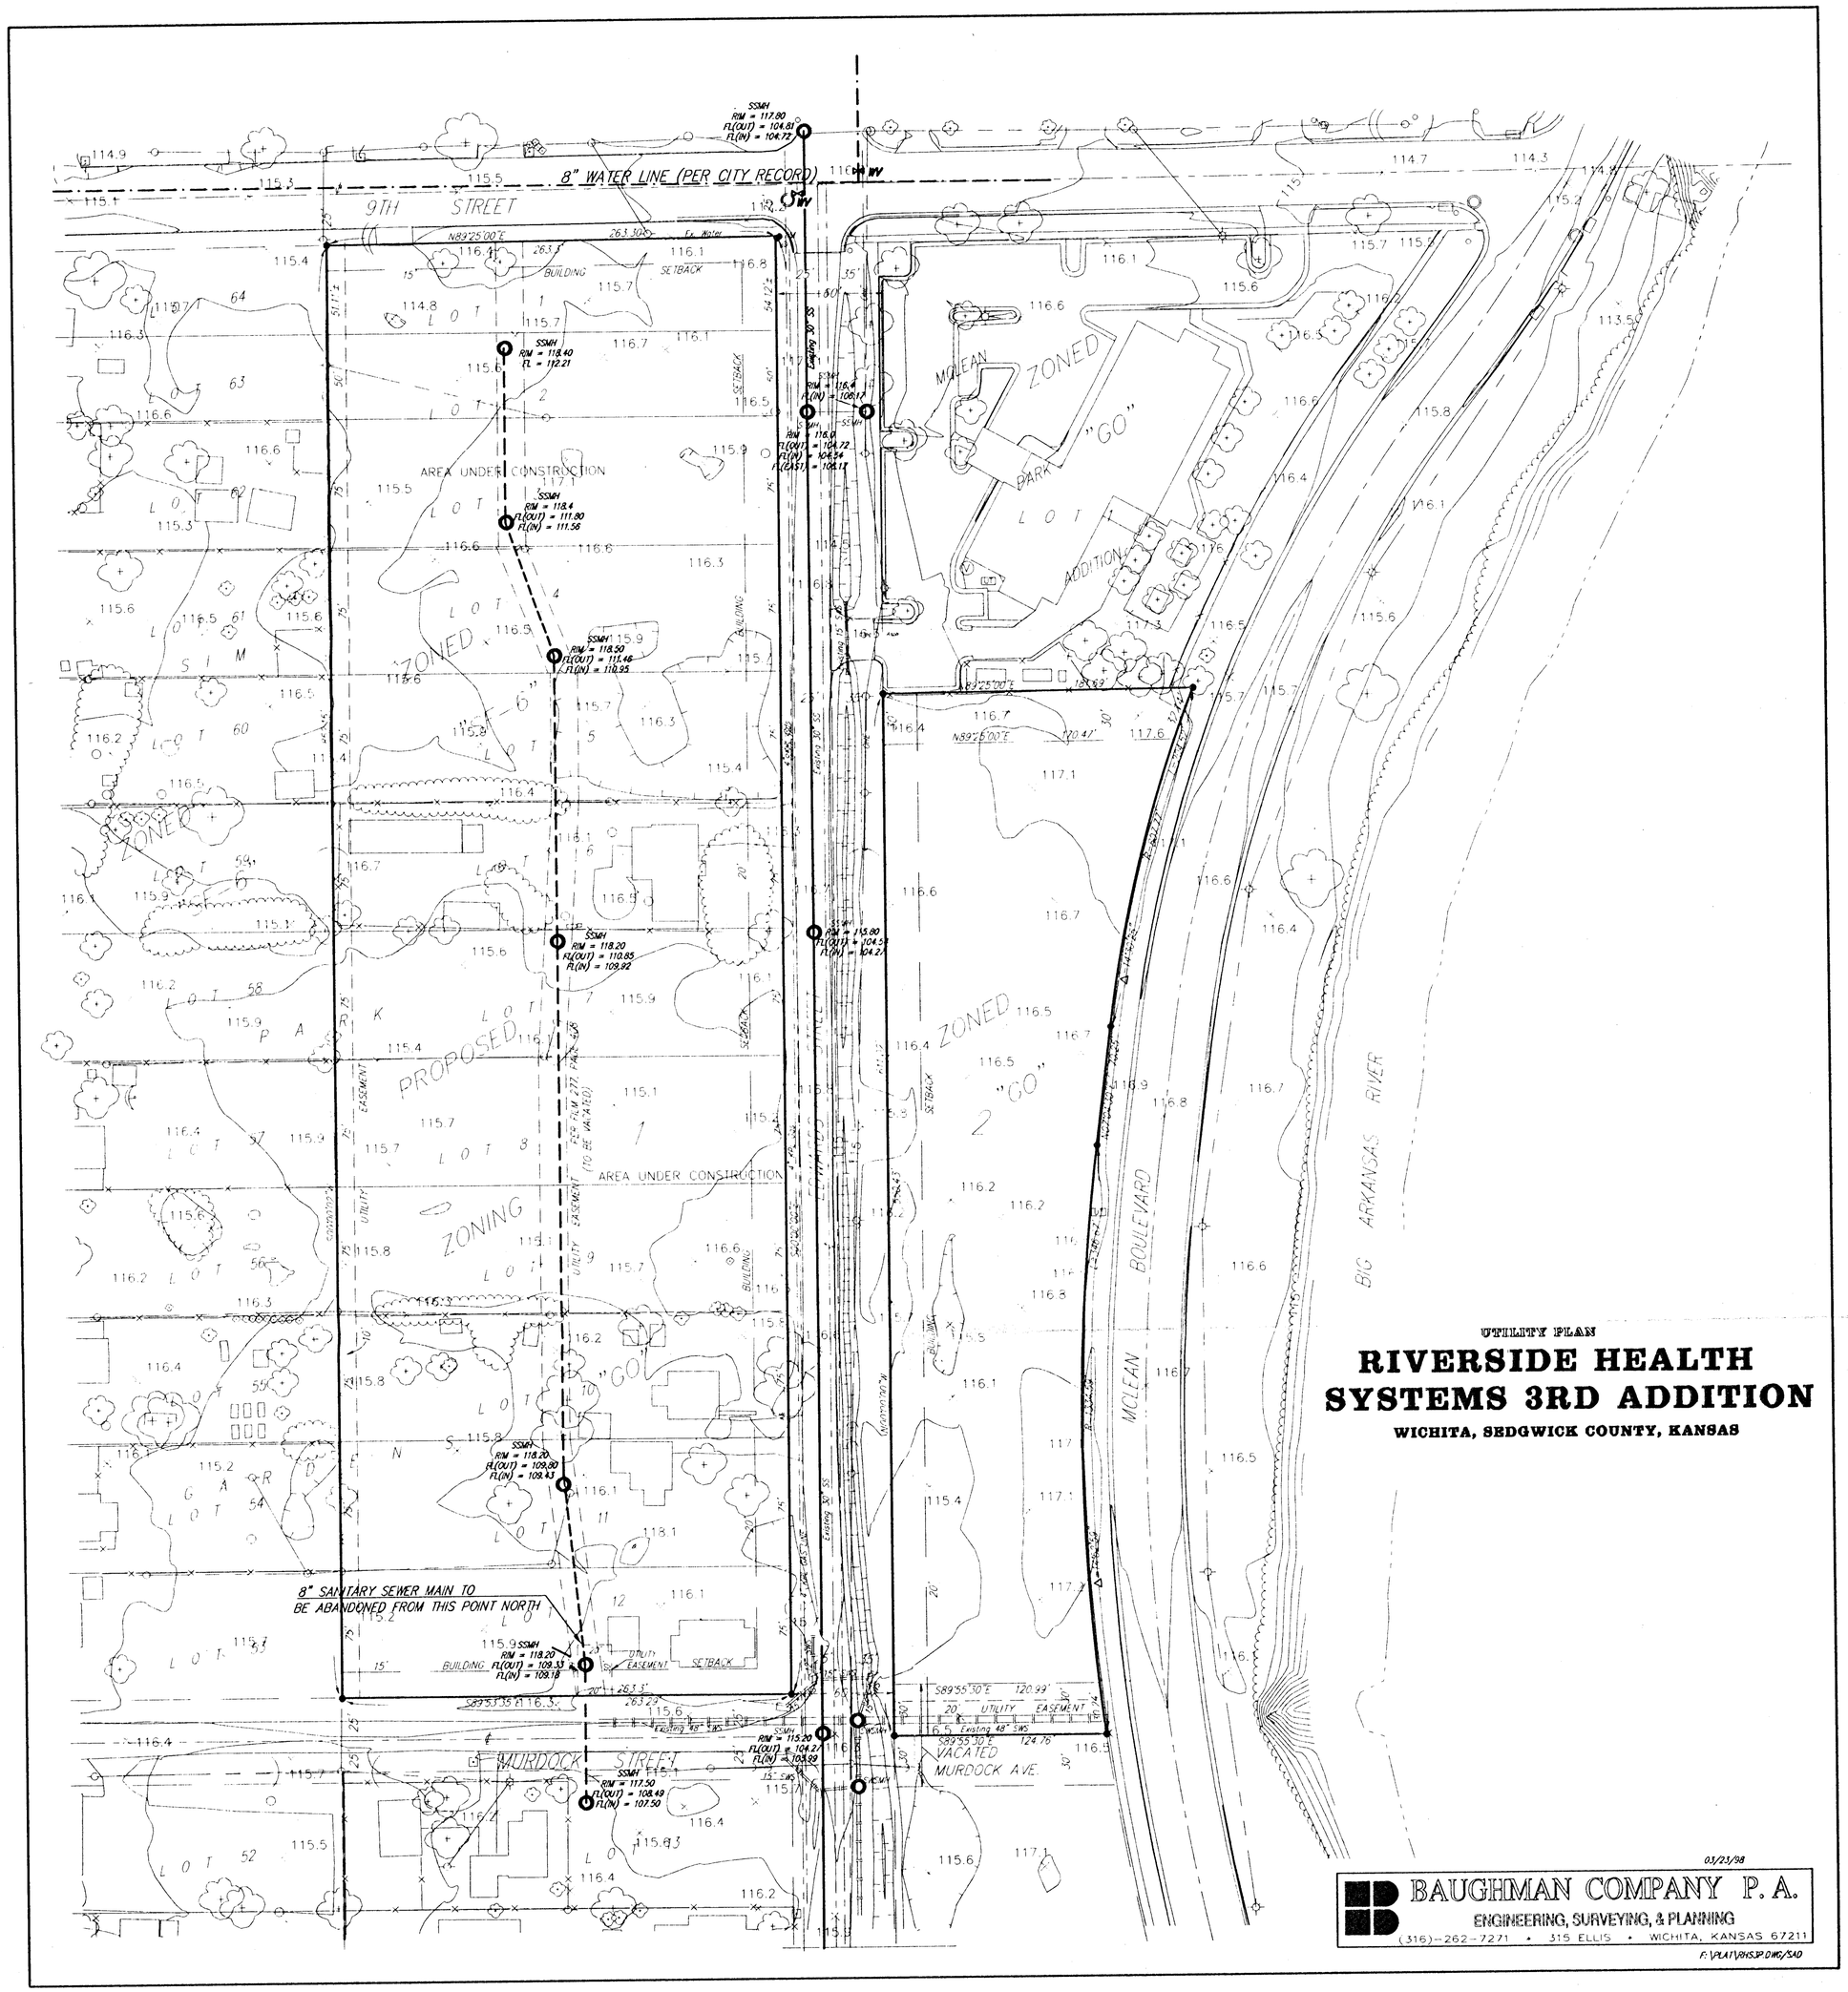
8" WATER LINE (PER CITY RECORD)
9TH STREET
MURDOCK STREET
MCLEAN BOULEVARD
BIG ARKANSAS RIVER
ZONED "GO"
PROPOSED ZONING
AREA UNDER CONSTRUCTION
8" SANITARY SEWER MAIN TO BE ABANDONED FROM THIS POINT NORTH
VACATED MURDOCK AVE.
UTILITY PLAN
RIVERSIDE HEALTH SYSTEMS 3RD ADDITION
WICHITA, SEDGWICK COUNTY, KANSAS
03/23/98
BAUGHMAN COMPANY P.A.
ENGINEERING, SURVEYING, & PLANNING
(316)-262-7271 • 315 ELLIS • WICHITA, KANSAS 67211
F:\PLAT\RHSP.DWG/SAD