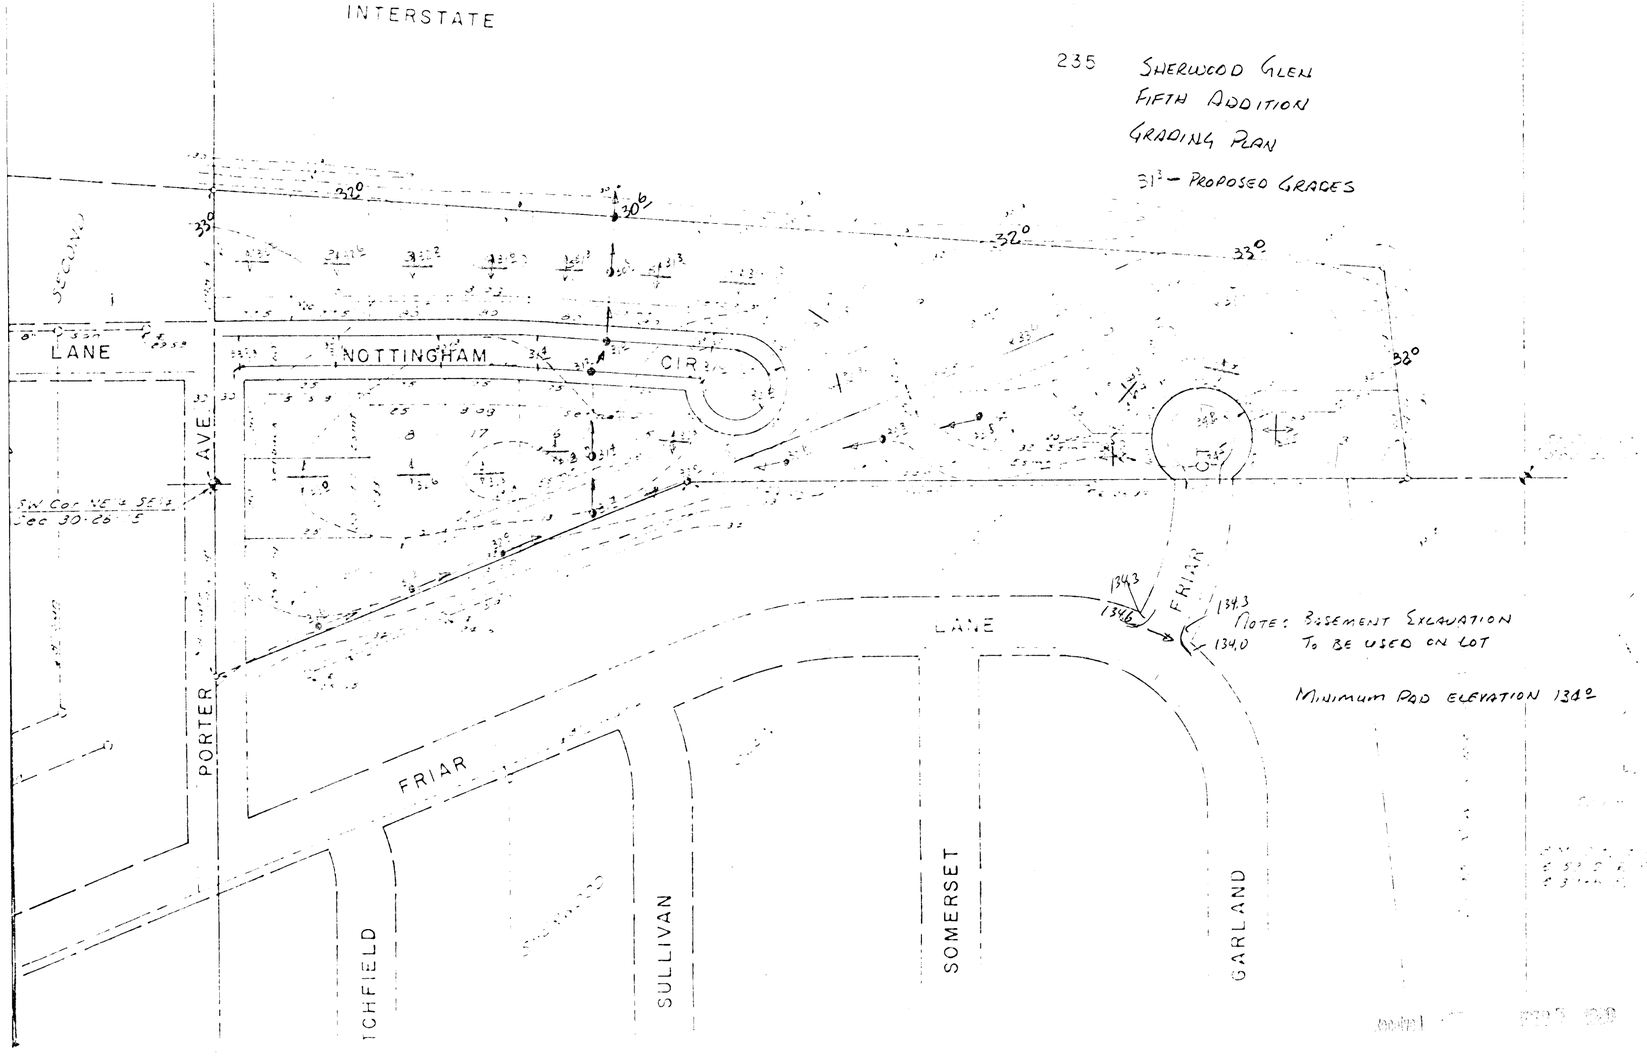
INTERSTATE
235
SHERWOOD GLEN
FIFTH ADDITION
GRADING PLAN
31³ – PROPOSED GRADES
LANE
NOTTINGHAM
CIR
AVE
PORTER
FRIAR
LANE
FRIAR
ICHFIELD
SULLIVAN
SOMERSET
GARLAND
134.3
134.6
134.3
134.0
NOTE: BASEMENT EXCAVATION
TO BE USED ON LOT
MINIMUM PAD ELEVATION 134.0