PRELIMINARY PLAT

MAIZE HIGH SCHOOL ADDITION

TO SEDGWICK COUNTY, KANSAS

LEGAL DESCRIPTION

The S. 800.0' of the W. 1401.25' of the S.W. 1/4 of Sec. 20, T.26S., R.1W. of the 6th P.M., Sedgwick County, Kansas, except the W. 40' thereof, containing 25.0 Ac. ±

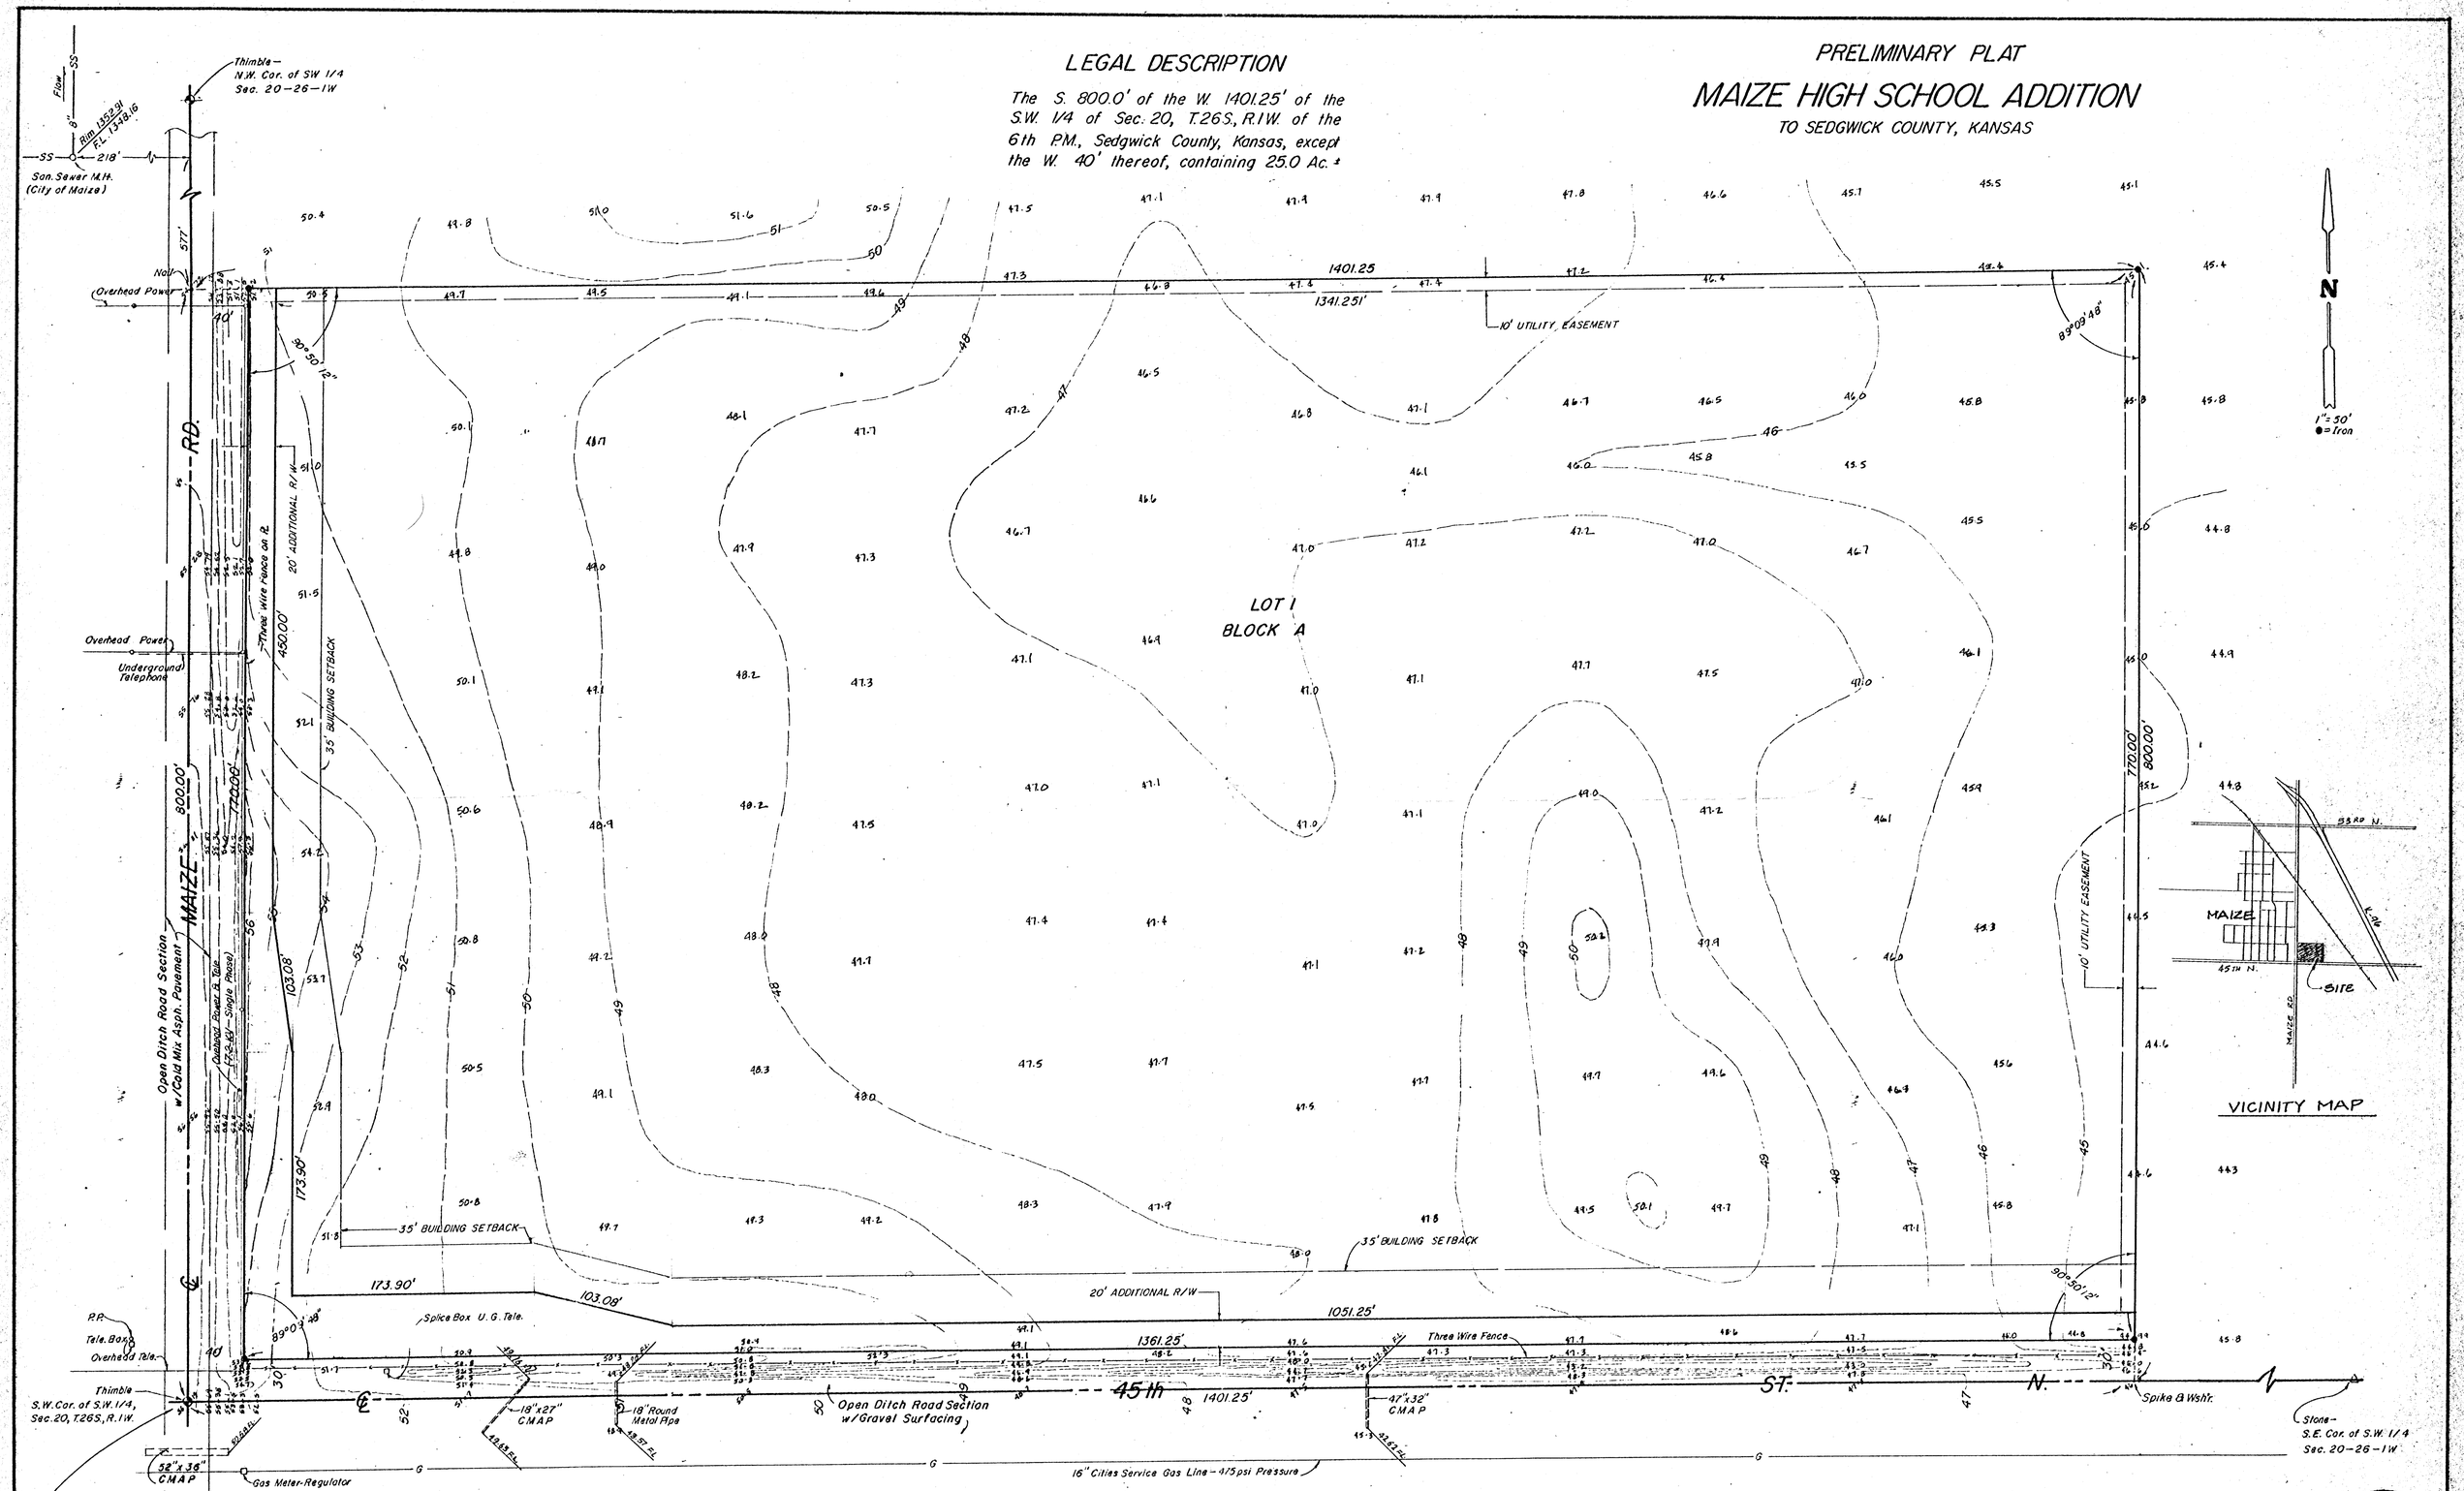

PROJECT BENCH MARK – Top of Iron in Thimble, Elev. = 1355.86 M.S.L.

GENERAL NOTE: No Municipal Water System.
No Storm Water Sewers Adjacent to Site.
No Gas lines adjacent to Site–2" Arkla Gas Line (30–40 psi), located approx. 10' N. & 175' W. of S.W. Cor. Sec. 20, can be extended to Serve Site.

MOEHRING & ASSOCIATES
CONSULTING ENGINEERS
WICHITA

JUNE 81

DON C. MOEHRING II LICENSED 3463 KANSAS PROFESSIONAL ENGINEER