PRELIMINARY PLAT OF

KILLARNEY FIRST ADDITION

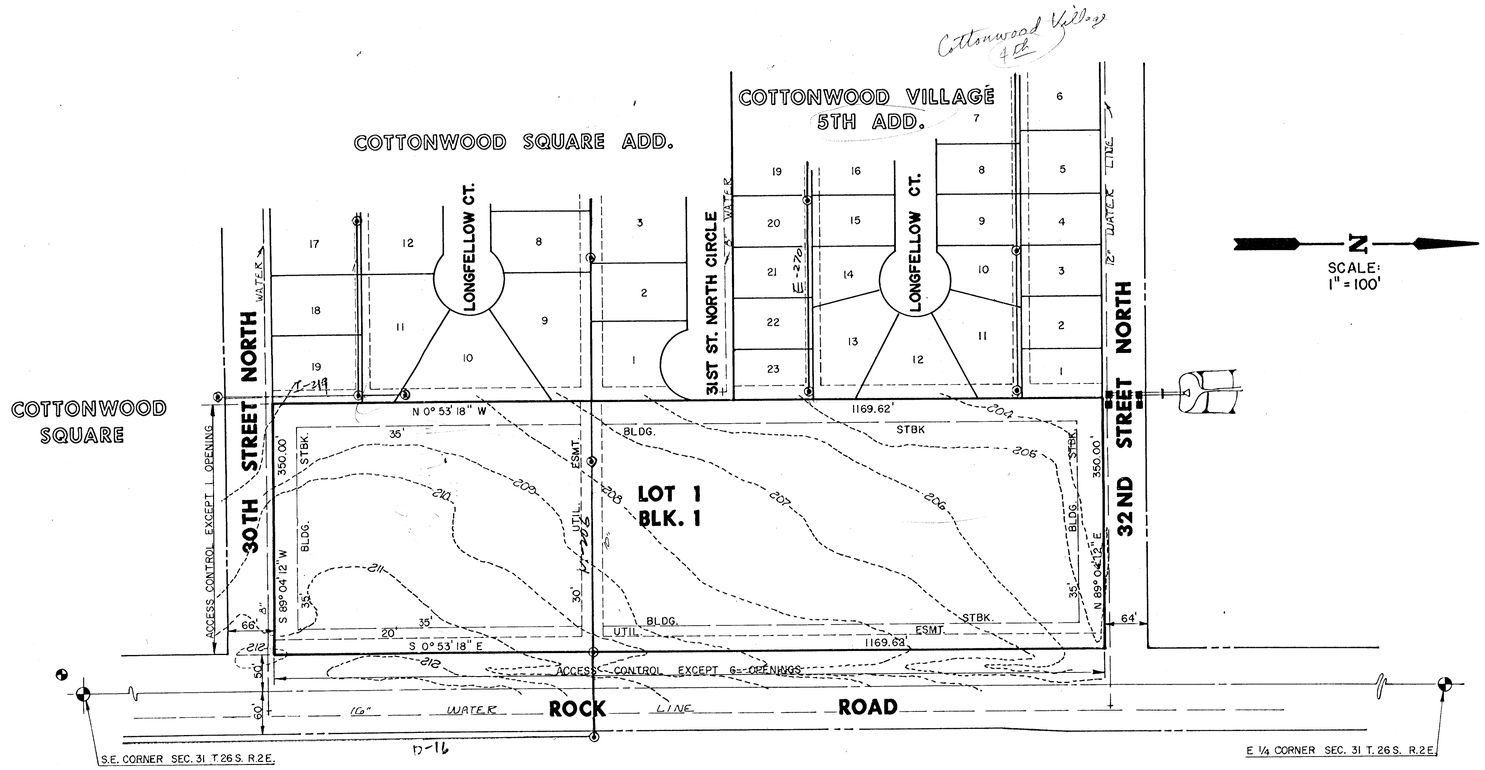

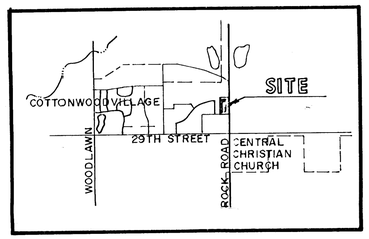

LOCATION MAP

NOTES:

Owner: Killarney Investments Inc.
8400 Killarney Place

Topographic Survey: 8/86

Bench Mark: Southwest corner of Rock Road and 29th Street North Railroad Spike in power pole Elev = 213.703

Proposed Zoning: L.C.

Mar 17, 55 23

MKEC	KILLARNEY FIRST ADDITION PRELIMINARY PLAT	Design Drawn by DDG Checked by KBB Date 10-9-86 Job no.
MID-KANSAS ENGINEERING CONSULTANTS PA 3500 NORTH ROCK ROAD BUILDING #800 WICHITA, KANSAS 67226 682-6561		Sheet of