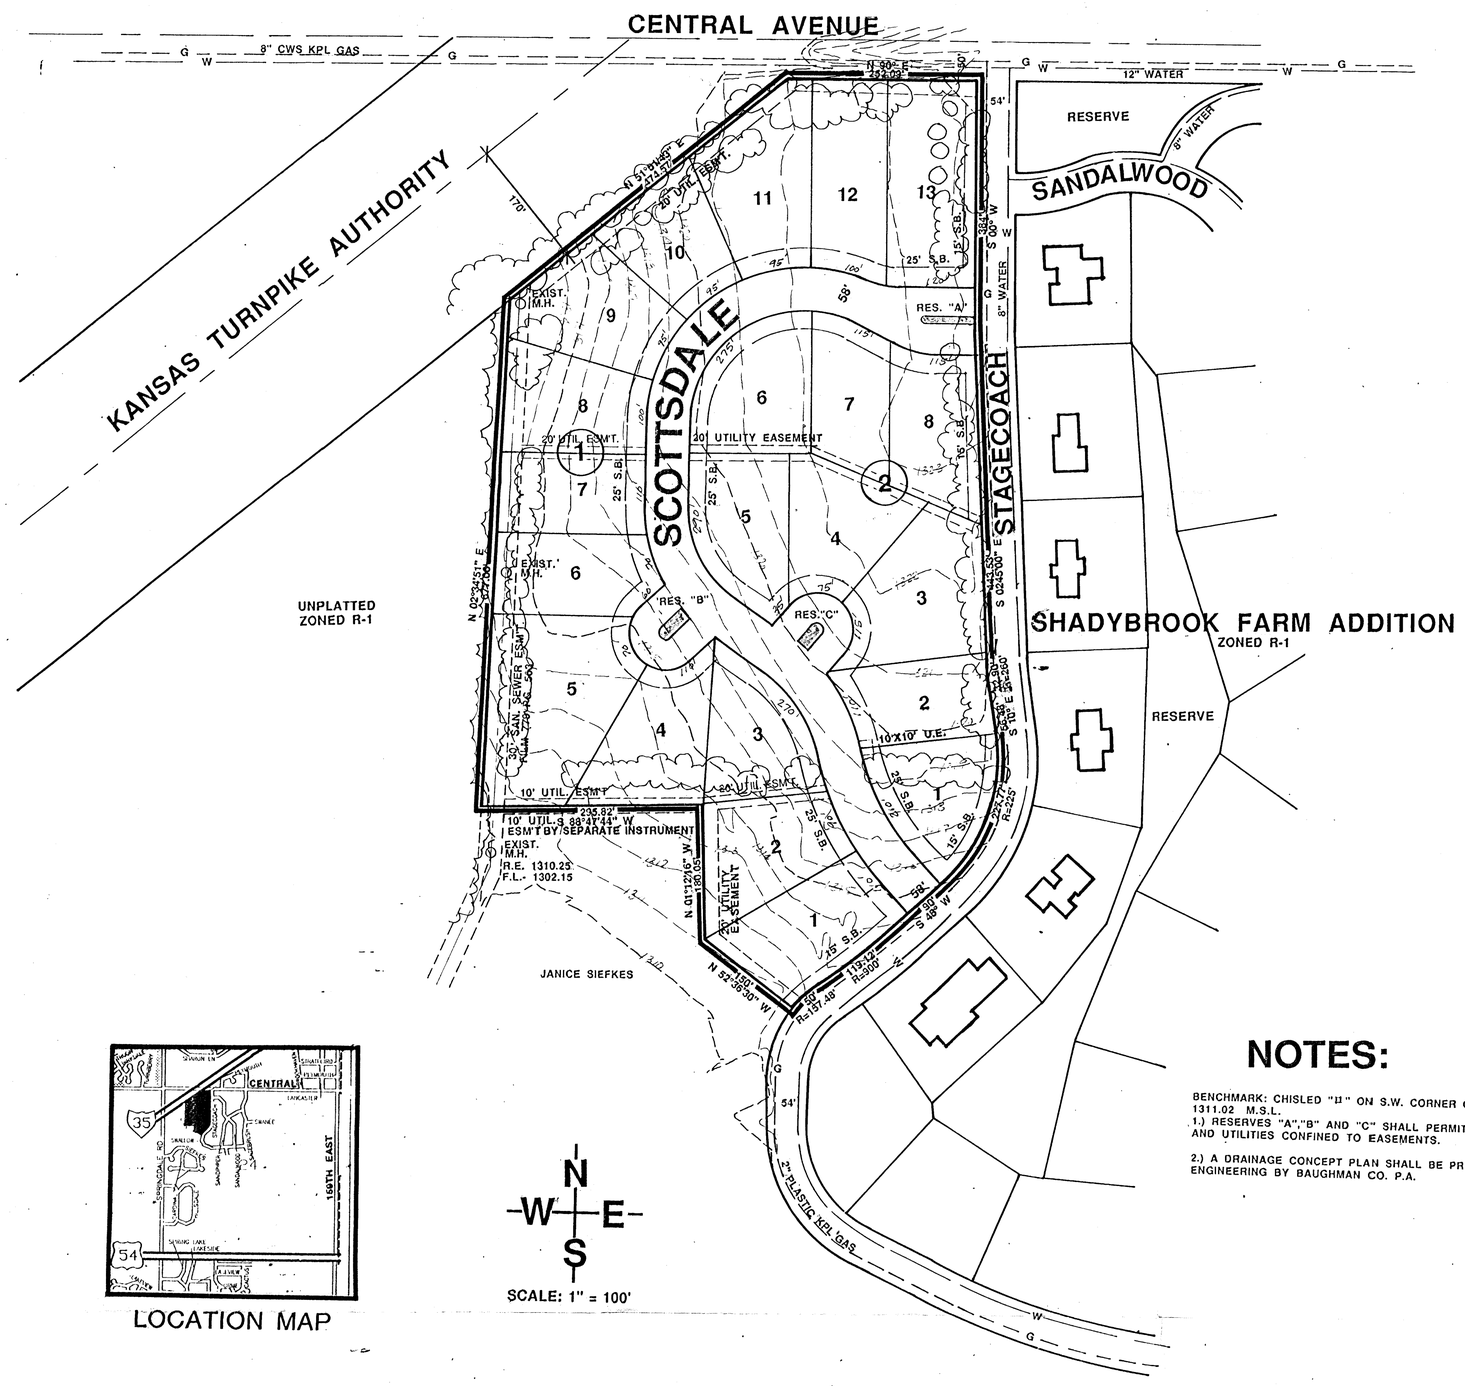

LOCATION MAP

NOTES:

BENCHMARK: CHISLED "H" ON S.W. CORNER OF RCB ON STAGECOACH. ELEV.- 1311.02 M.S.L.

1.) RESERVES "A","B" AND "C" SHALL PERMIT ENTRY MONUMENTS, LANDSCAPING AND UTILITIES CONFINED TO EASEMENTS.

2.) A DRAINAGE CONCEPT PLAN SHALL BE PREPARED AND SUBMITTED TO CITY ENGINEERING BY BAUGHMAN CO. P.A.

PRELIMINARY PLAT

SCOTTSDALE AT SHADYBROOK FARM

OWNER: SCOTT LAND DEVELOPERS, INC. P.O. BOX 781528, WICHITA, KANSAS 67278 PH. 684-1703

SHEET

OF

PROJECT

SHEET TITLE

DATE SEPT. 25, 1992

REV.

BILL G. YUNG DESIGN
4912 E. 29TH STREET NORTH
316-683-5567
WICHITA, KS. 67220
FAX 316-683-9296