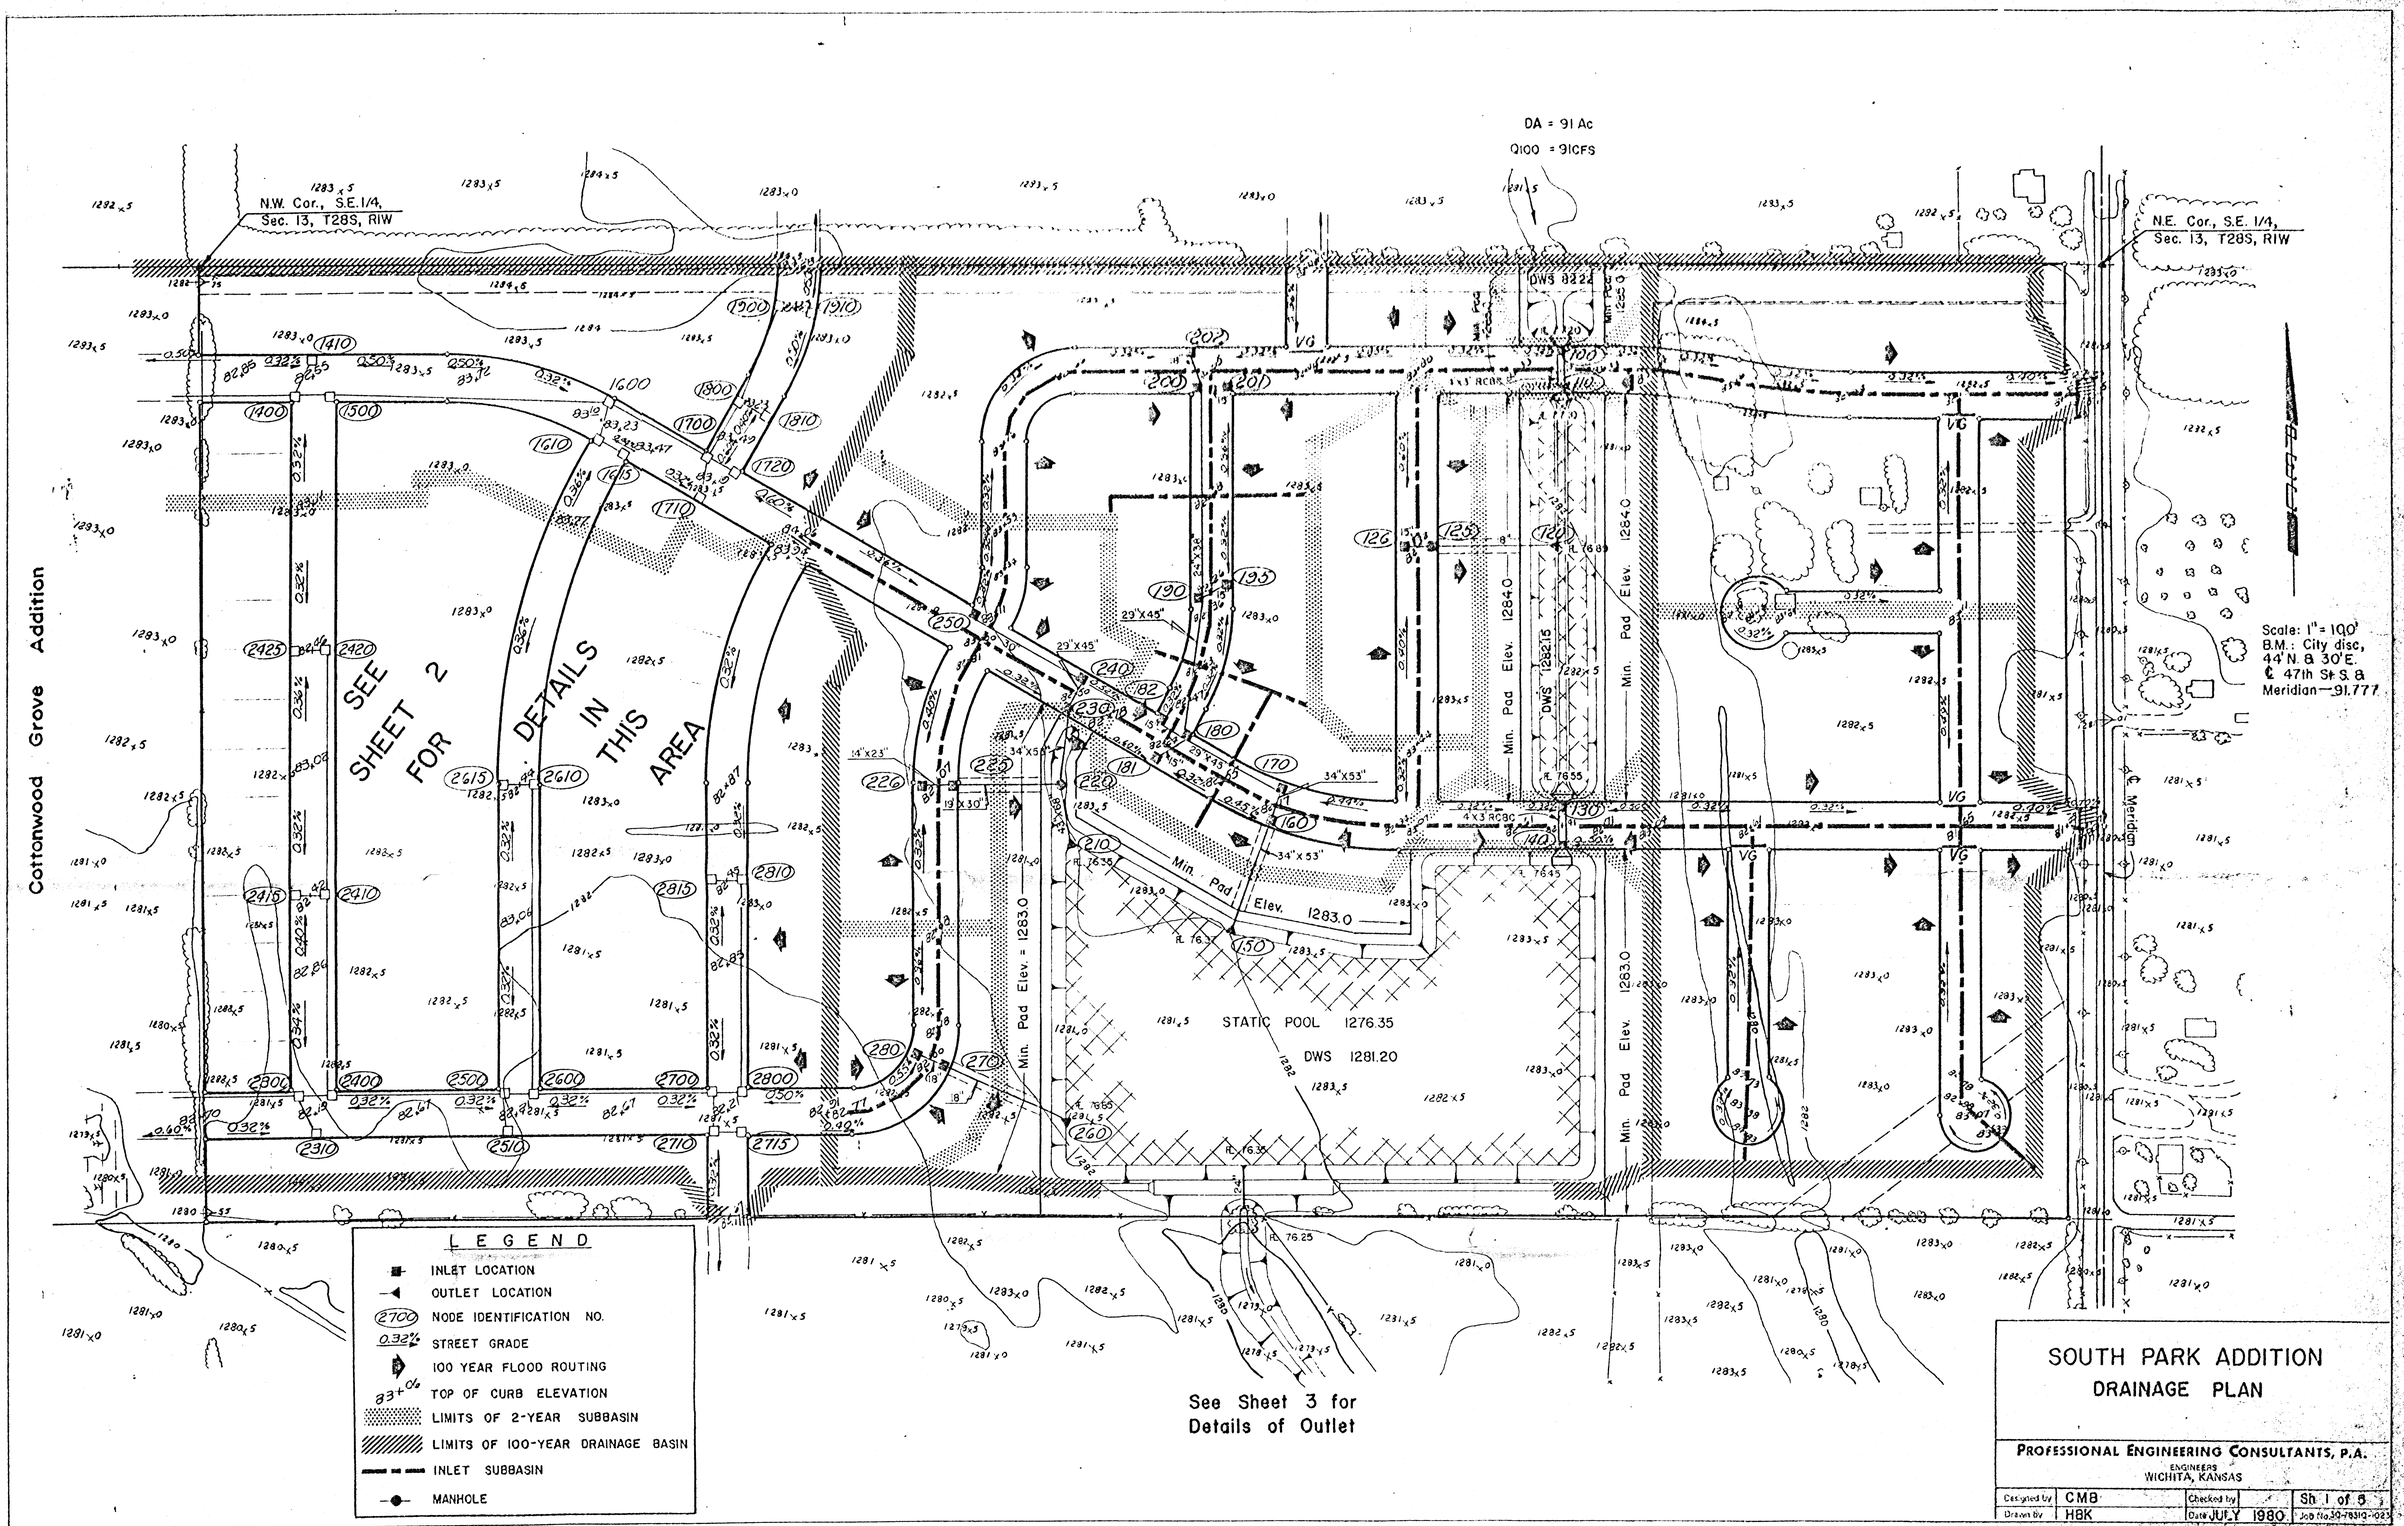

SOUTH PARK ADDITION
DRAINAGE PLAN

PROFESSIONAL ENGINEERING CONSULTANTS, P.A.
ENGINEERS
WICHITA, KANSAS

Designed by	CMB	Checked by	Sh 1 of 5
Drawn by	HBK	Date JULY 1980	Job No. 30-78319-023