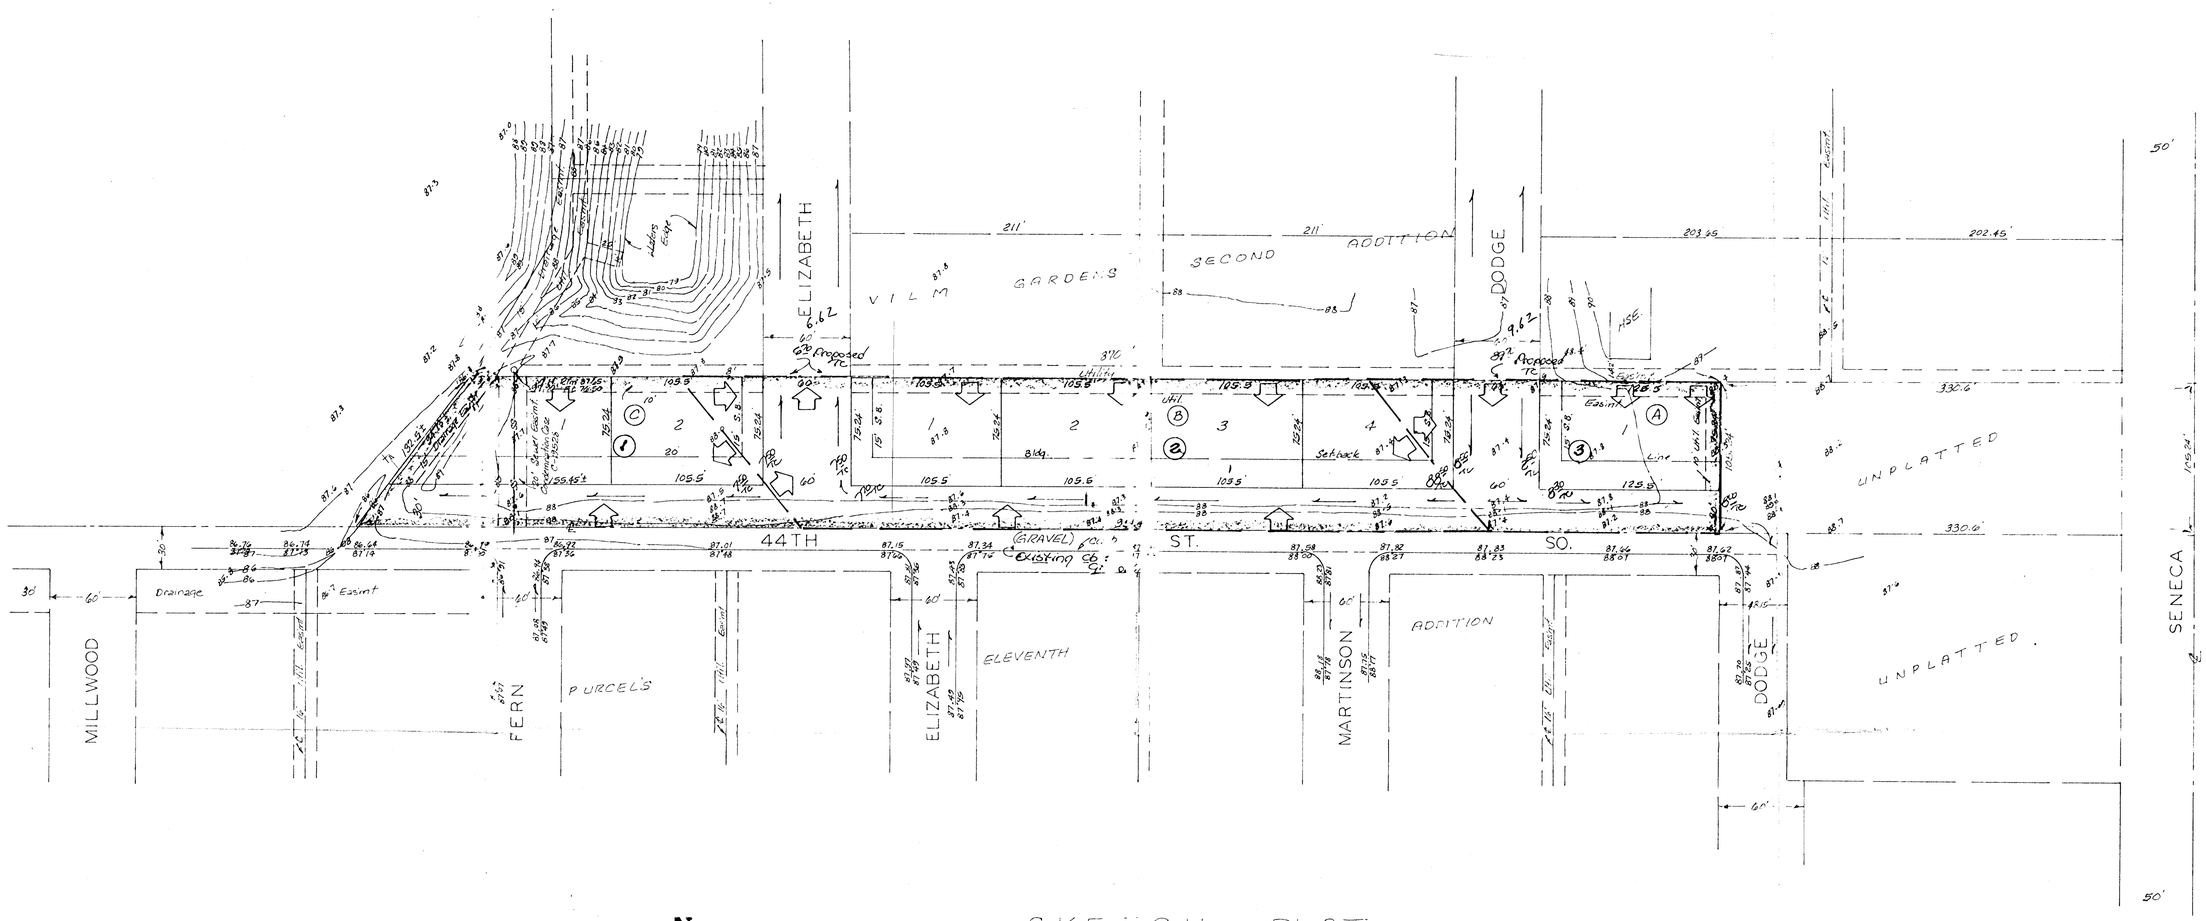

N

1" = 50'
ELEV.= CITY DATUM (16 MAR 81)

BENCH MARK:
CITY STANDARD DISC., 43' E. & 42.8' S.
OF ℄ SENECA & 43RD. ST. SO.
ELEV. = 88.01 CITY DATUM

SKETCH PLAT

GERALD SEIBEL ADDITION

TRACT IN THE N½ OF THE N½ OF THE
SE¼ OF SEC. 18, TWP. 28-S, R-1-E

GERALD D. SEIBEL

DRAINAGE PLAN
4/81
6/81

BAUGHMAN COMPANY, P.A.
SURVEYORS
316/262-7271 • 330 LAURA • WICHITA, KANSAS 67211

16 MAR 81