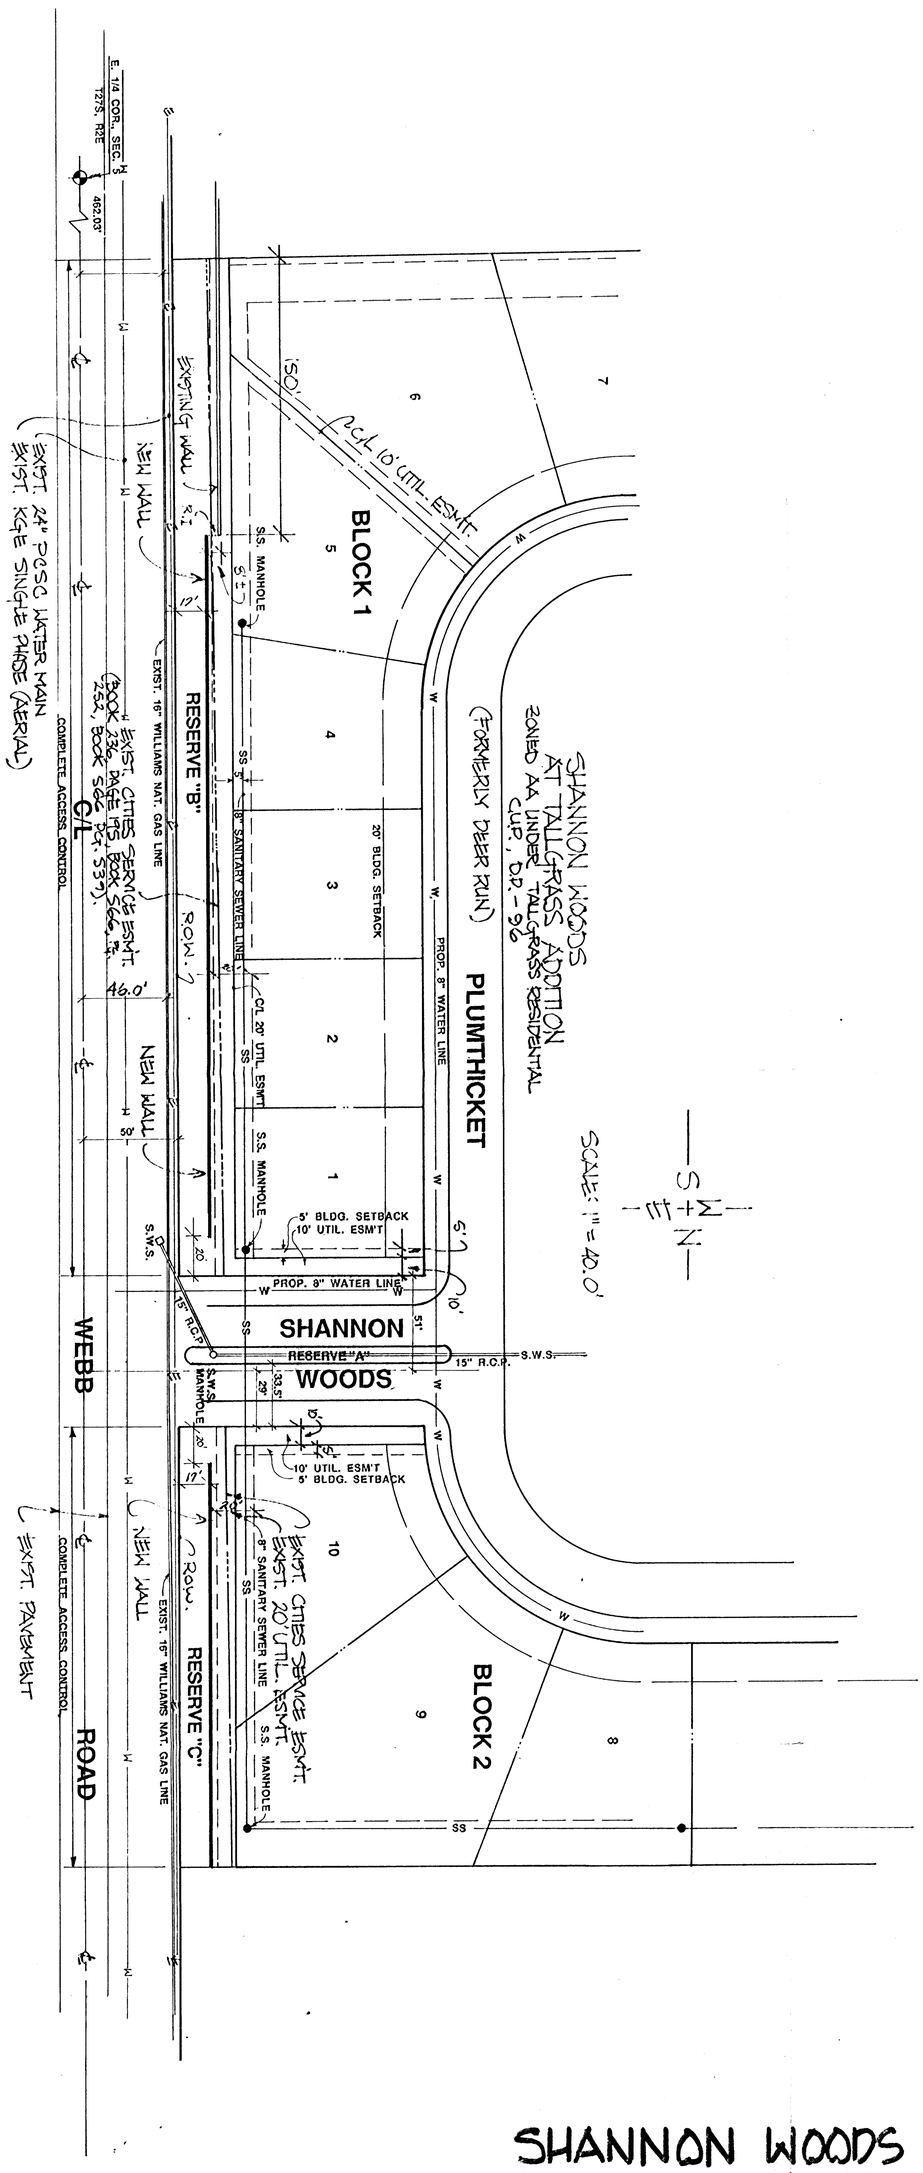

SHANNON WOODS ENTRY

sheet of

project

sheet title

date SEPT. 7, 1989
rev.

BILL G. YUNG DESIGN
4912 E. 29TH STREET NORTH, WICHITA, KS 67220 316-683-5567