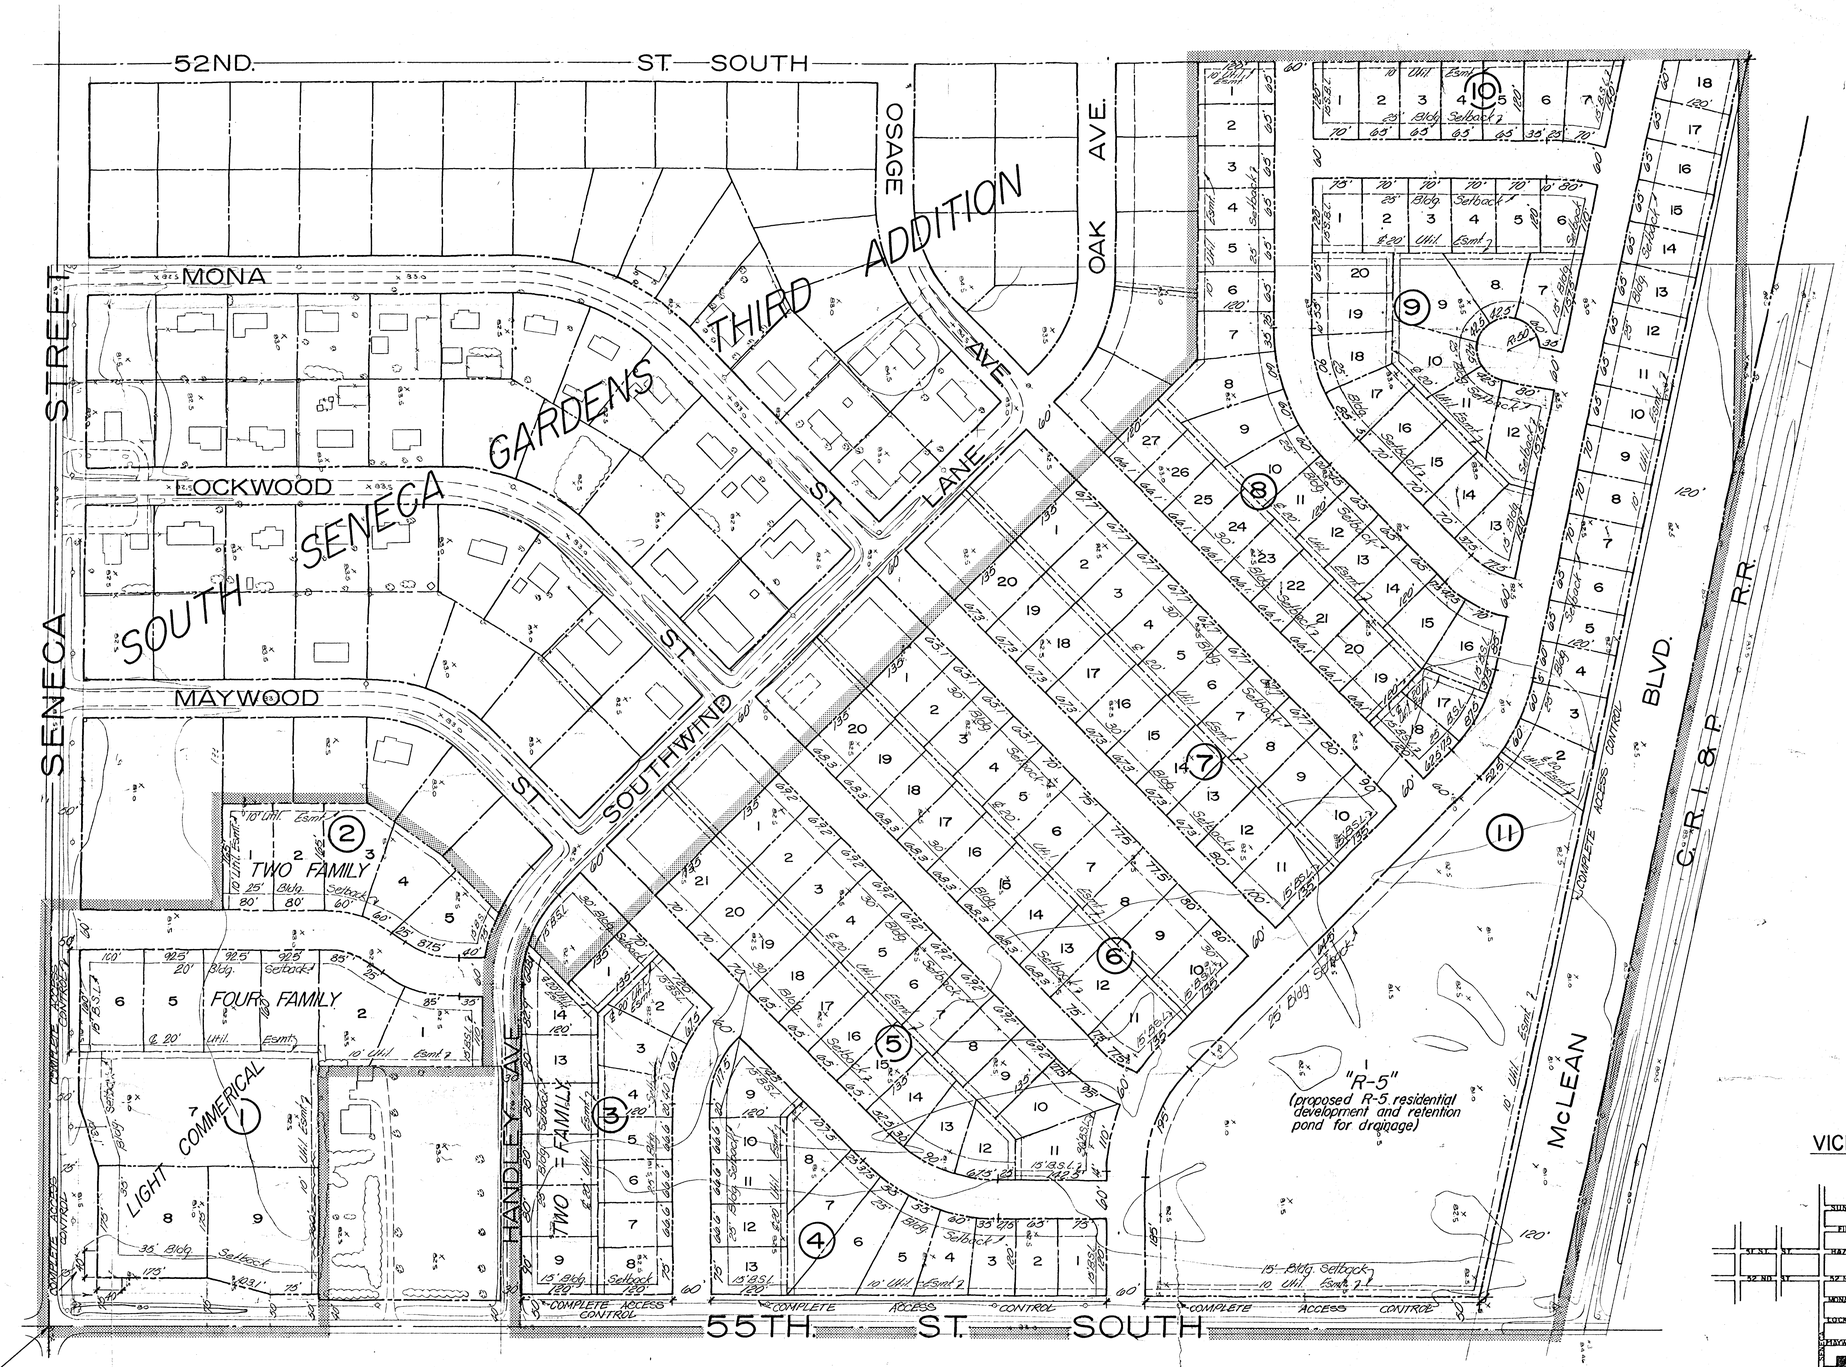

VICINITY MAP

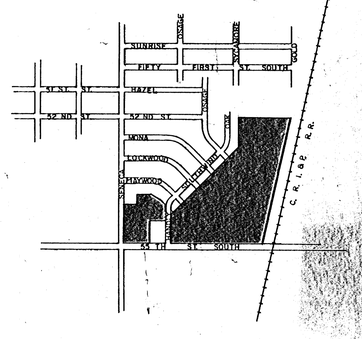

REVISED SKETCH PLAT

SOUTH SENECA GARDENS 4TH ADDITION

OWNER / DEVELOPER • BOYD INVESTMENT COMPANY, INC.

oblinger-smith corporation
Consultants in Planning, Design and Development
625 First National Bank Building · Wichita, Kansas 67202

NORTH

SCALE IN FEET
0 50 100 200 400

TOPO - 2 FOOT INTERVALS - 1-69
MARCH 1, 1977
REV. JANUARY 23, 1978

South Seneca Gardens 4th Addition
Revised Sketch Plat
1/30/78