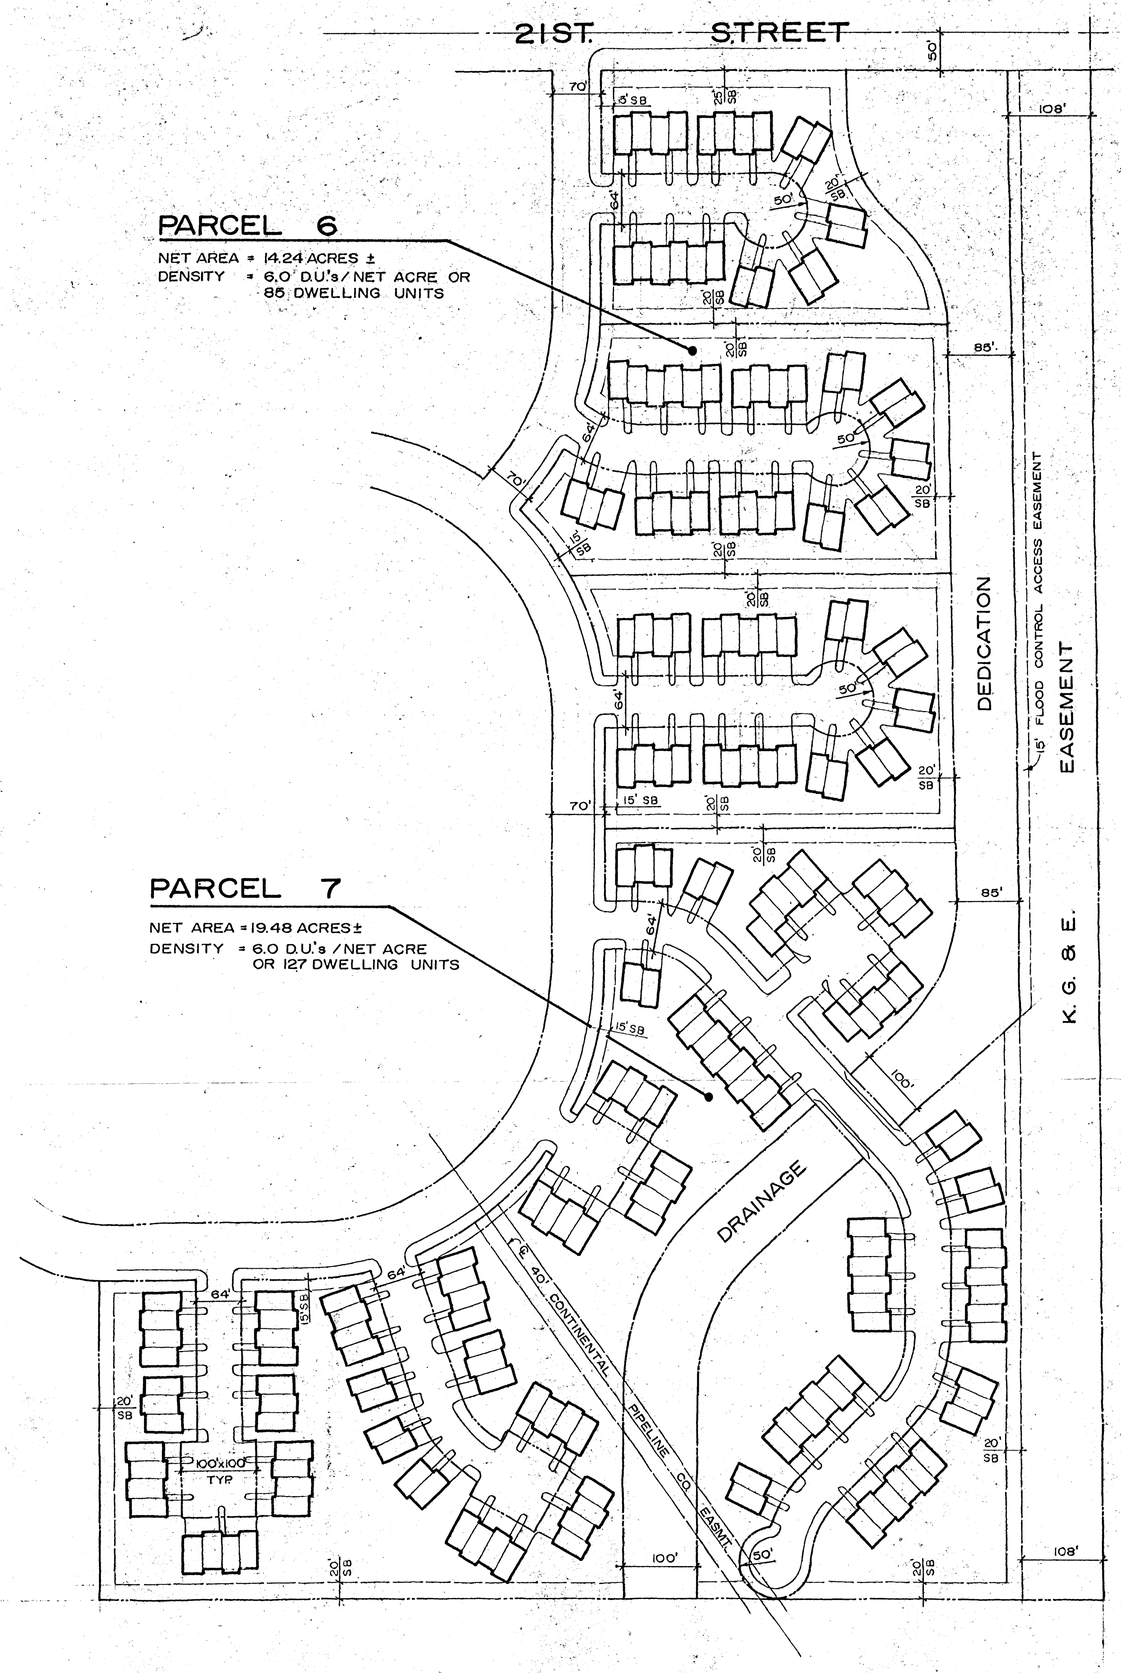

NORTHBOROUGH

C. U. P.

TOWNHOUSE DEVELOPMENT • PARCELS SIX AND SEVEN

NORTH

0 50 100' 200 400

SCALE IN FEET

olivier smith corporation	PROJECT: NORTHBOROUGH C.U.P.	SHEET TITLE: ALTERNATE PARCELS SIX AND SEVEN	DESIGNER: G. WILEY ENGINEERING TECHNICIAN	REVISIONS:
	SHEET NUMBER 12 OF 12 SHEETS	DATE: JAN. 1980	CHECKED BY:	