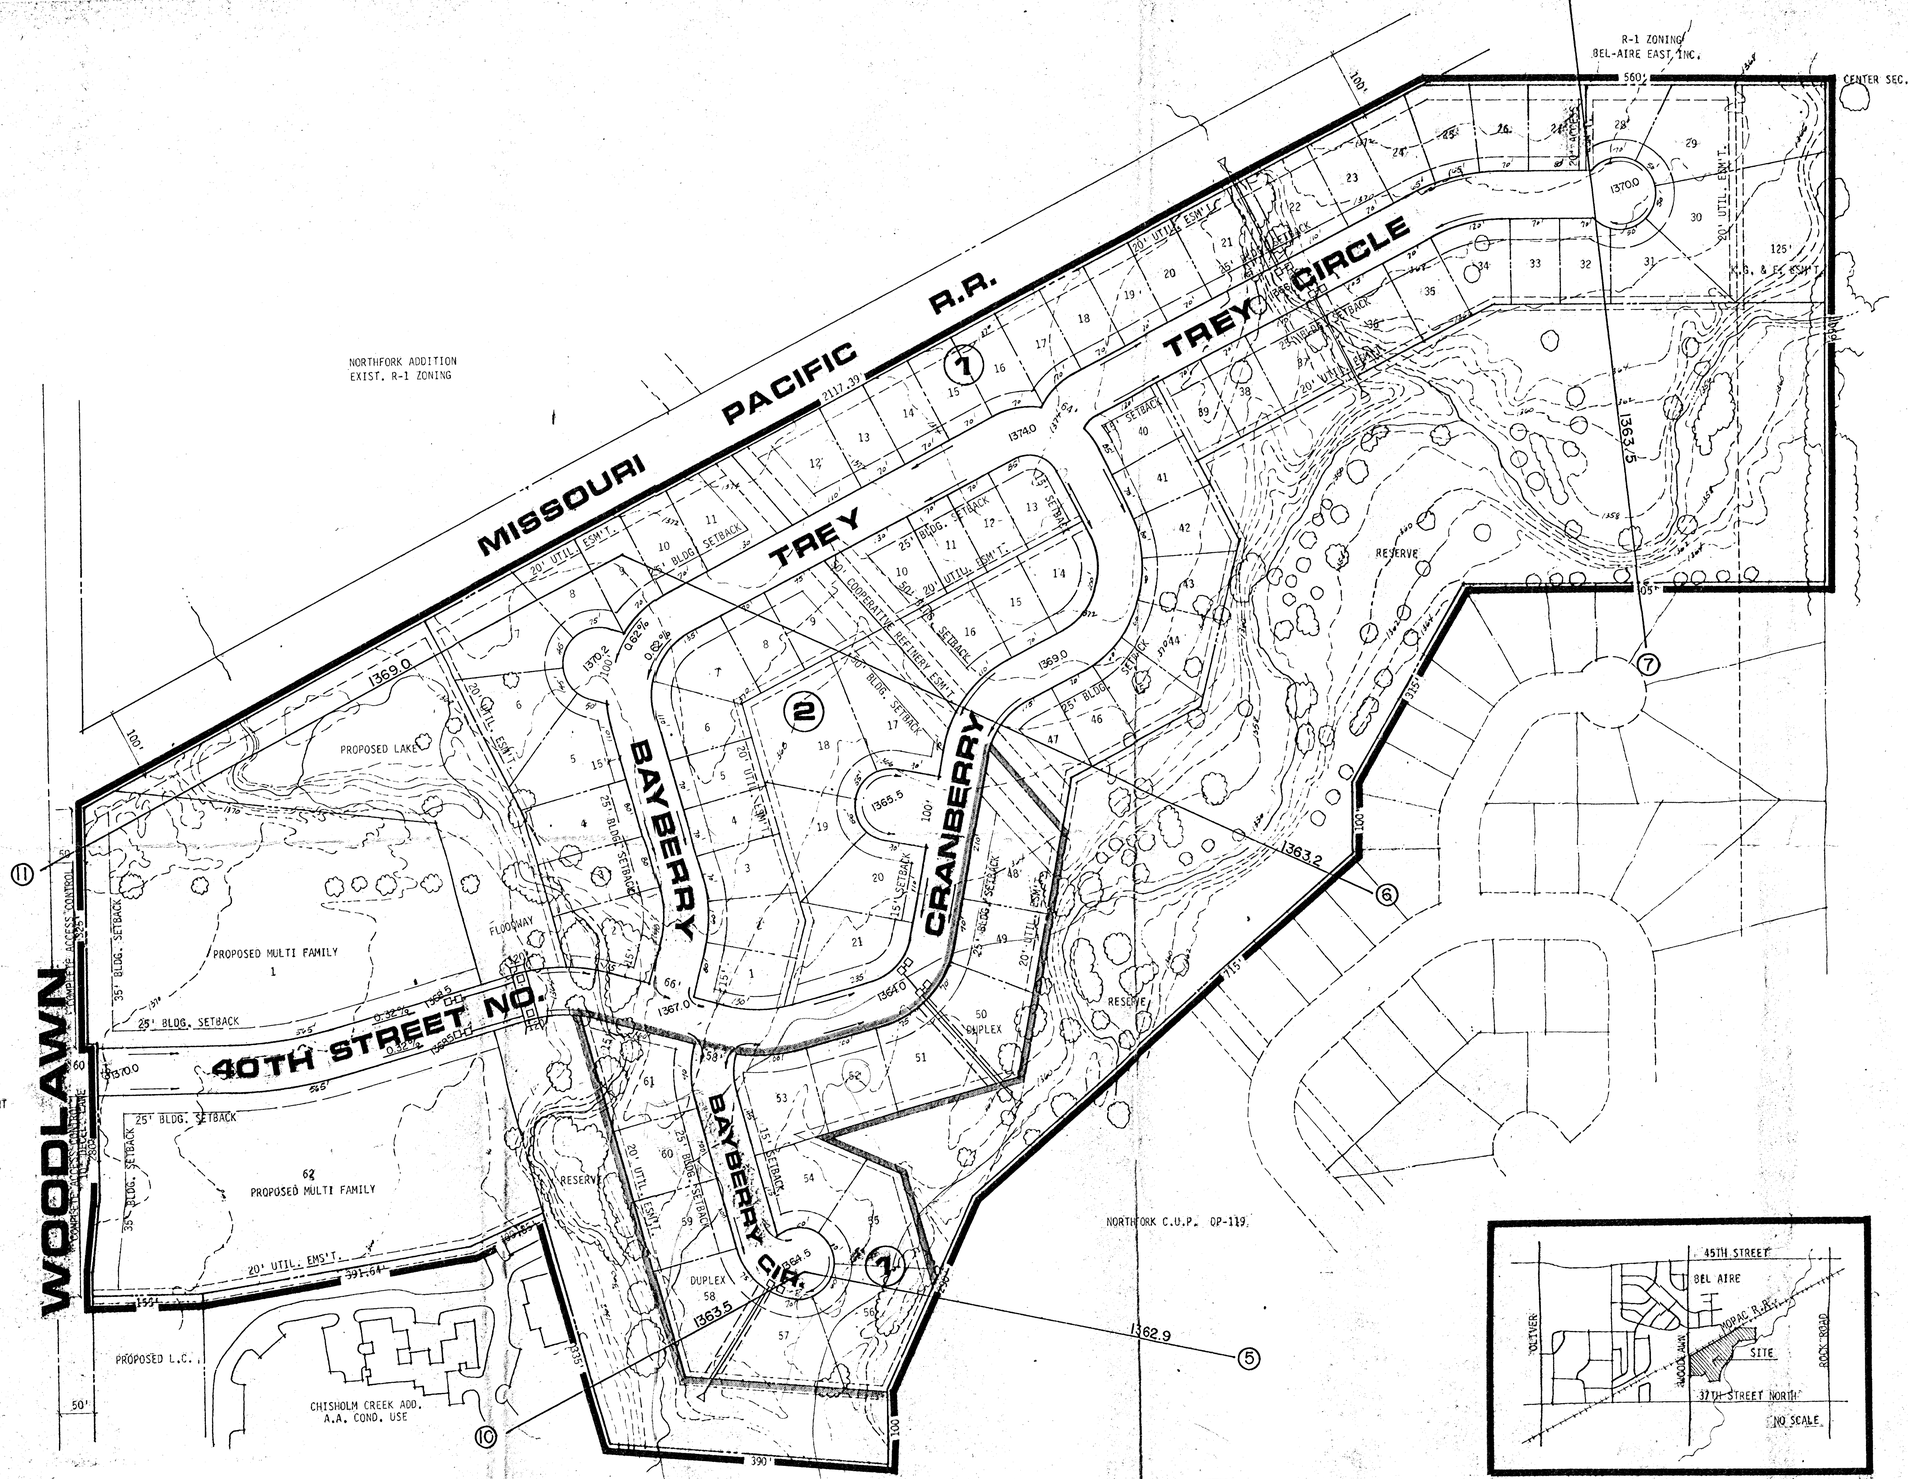

MID-KANSAS ENGINEERING CONSULTANTS PA
682-4561
2930 N. ROCK ROAD, SUITE 245
WICHITA, KANSAS 67226

date Aug 20 1982
rev. Sept 20, 1982

DRAINAGE CONCEPT PLAN

sheet title
Preliminary Plat

project
Northbrook

sheet
of