UTILITY PLAN

LARK 6TH ADDITION

WICHITA, SEDGWICK COUNTY, KANSAS

• = 1/4 REBAR W/ "BAUGHMAN" CAP (SET)
= 1/4 REBAR W/ "BAUGHMAN" CAP (FOUND)
○ = 1/2" IRON (FOUND)

MINIMUM BUILDING PAD ELEVATIONS FOR LOWEST OPENINGS TO THE STRUCTURES			
LOT	BLOCK	ELEVATION: CITY DATUM	ELEVATION: M.S.L.
1-8	D	144.0	1331.4
20-22	F	144.0	1331.4
29-32	F	144.0	1331.4
35-39	F	144.0	1331.4
1-8	A	144.0	1331.4
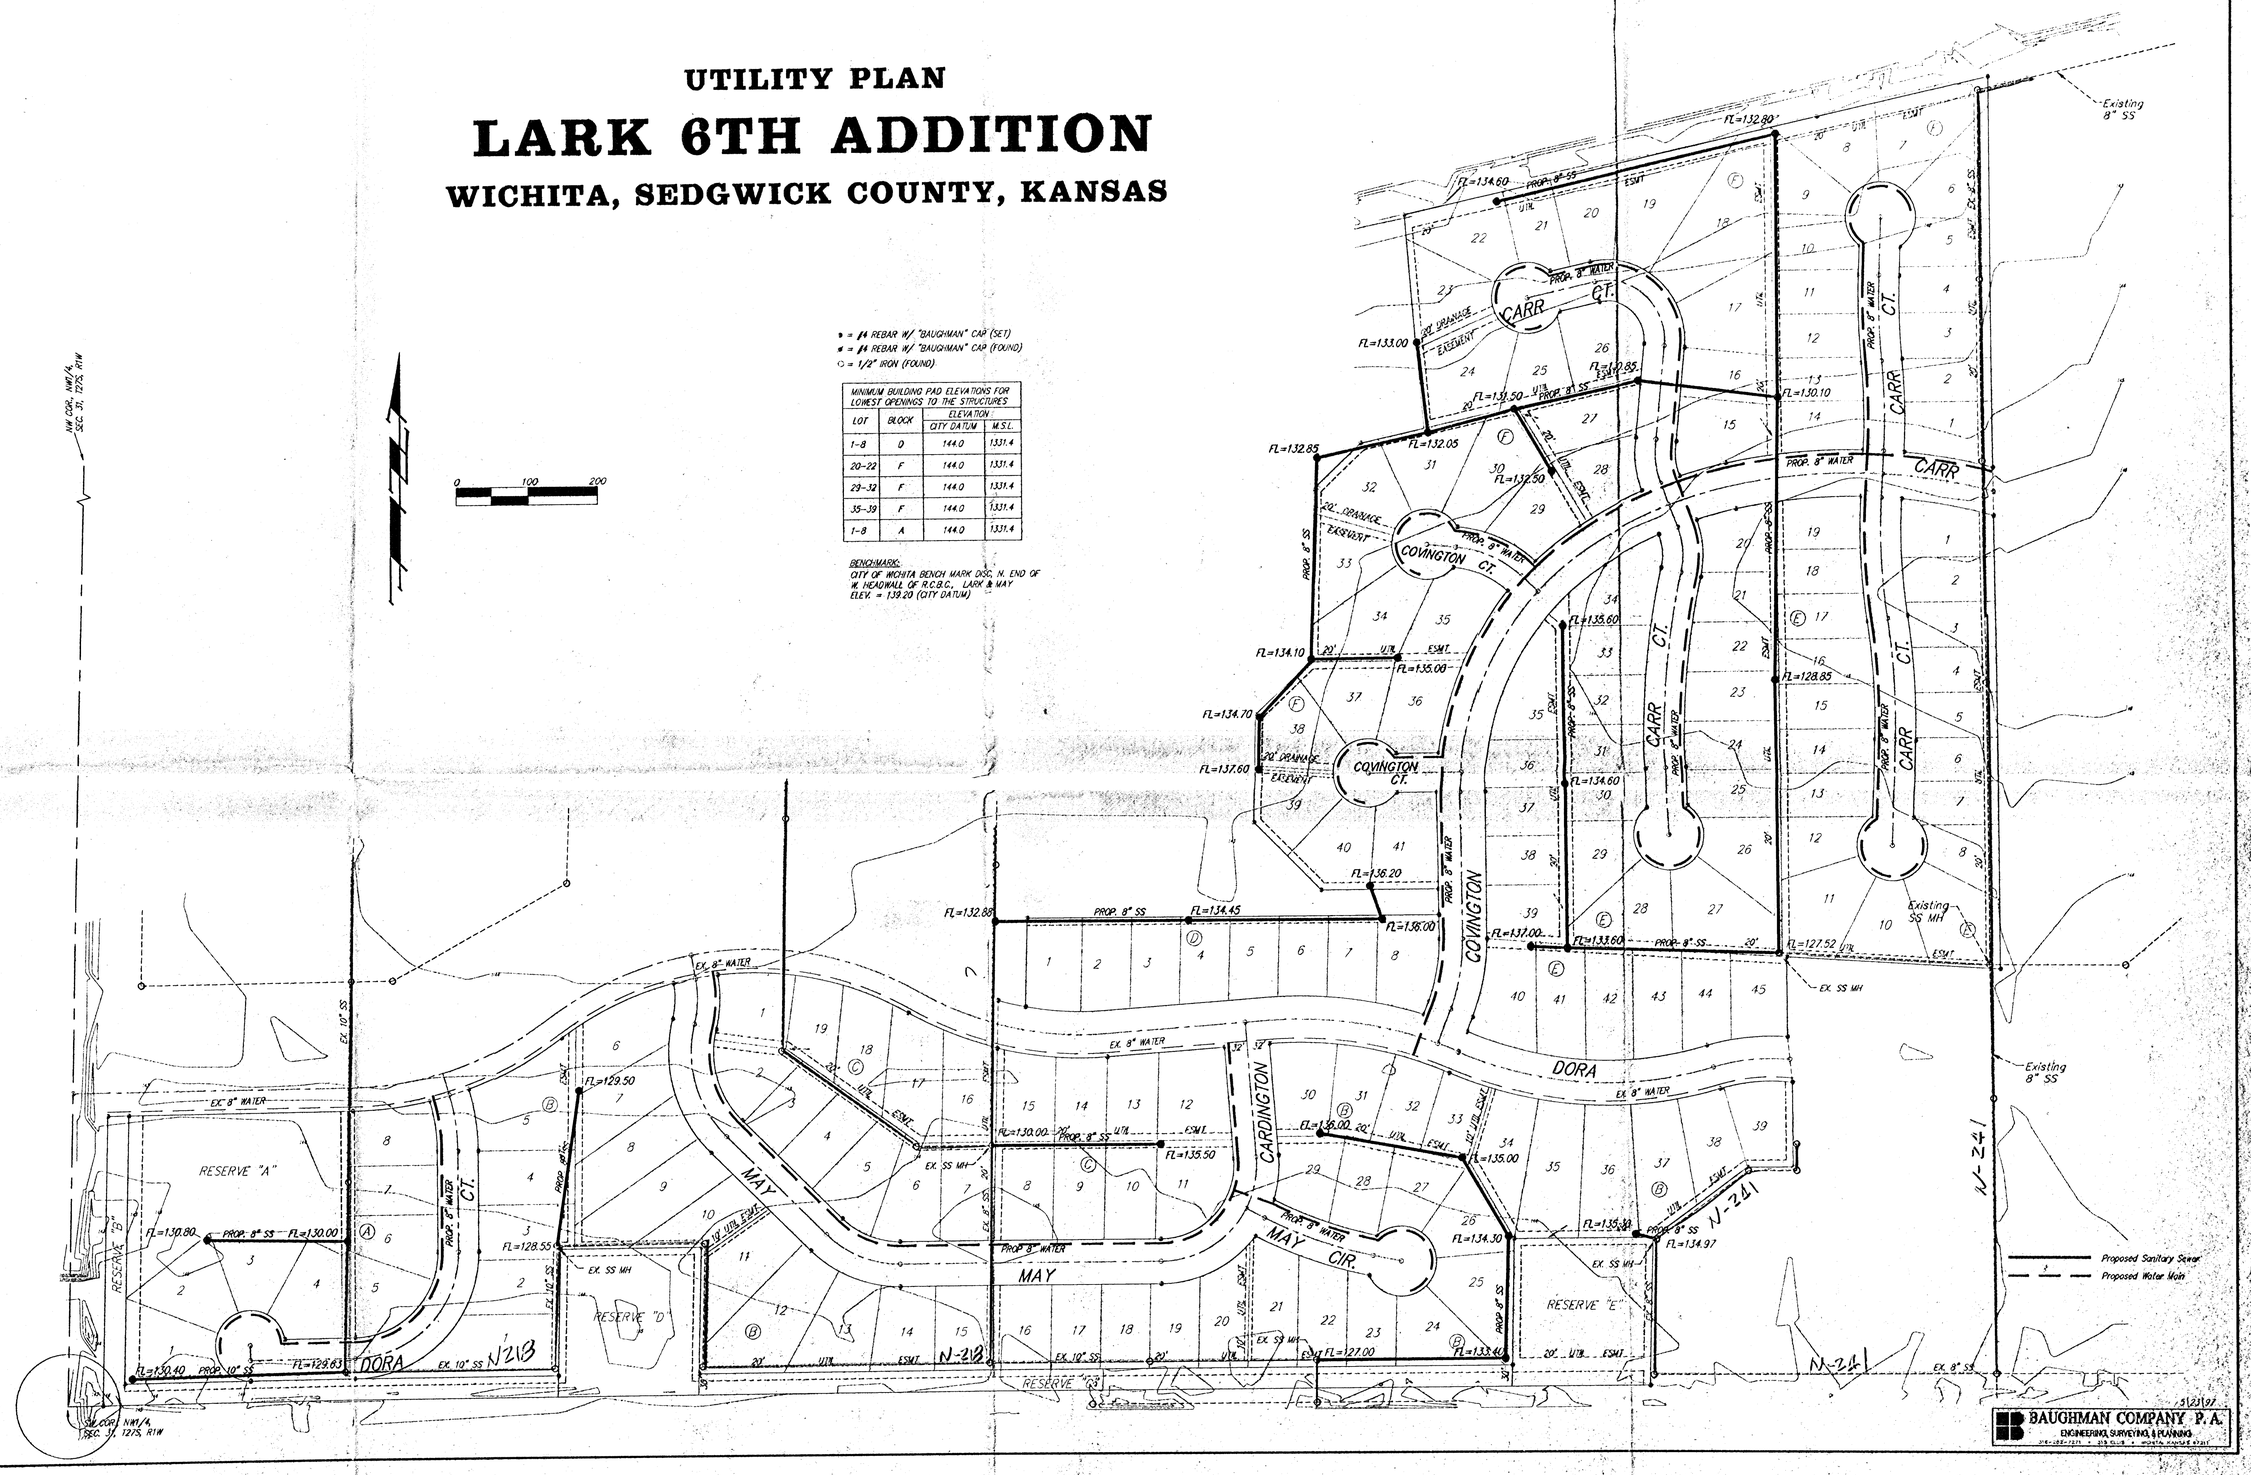
BENCHMARK:
CITY OF WICHITA BENCH MARK 0.55', N. END OF W. HEADWALL OF R.C.B.C., LARK & MAY
ELEV. = 139.20 (CITY DATUM)