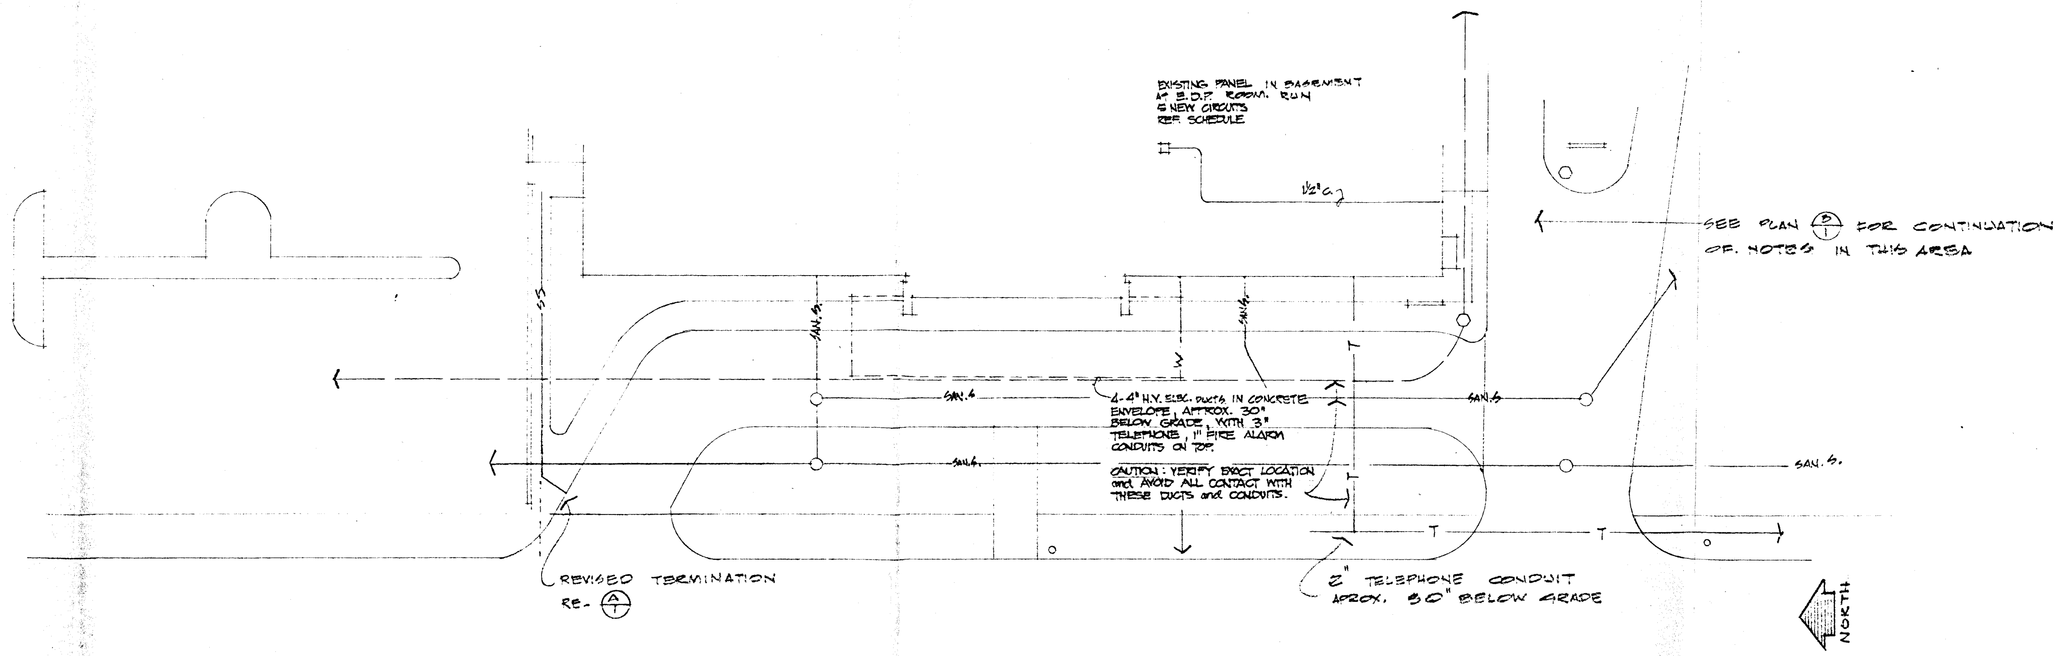

A PARTIAL SITE DEVELOPMENT ELECTRICAL PLAN 1" = 20'

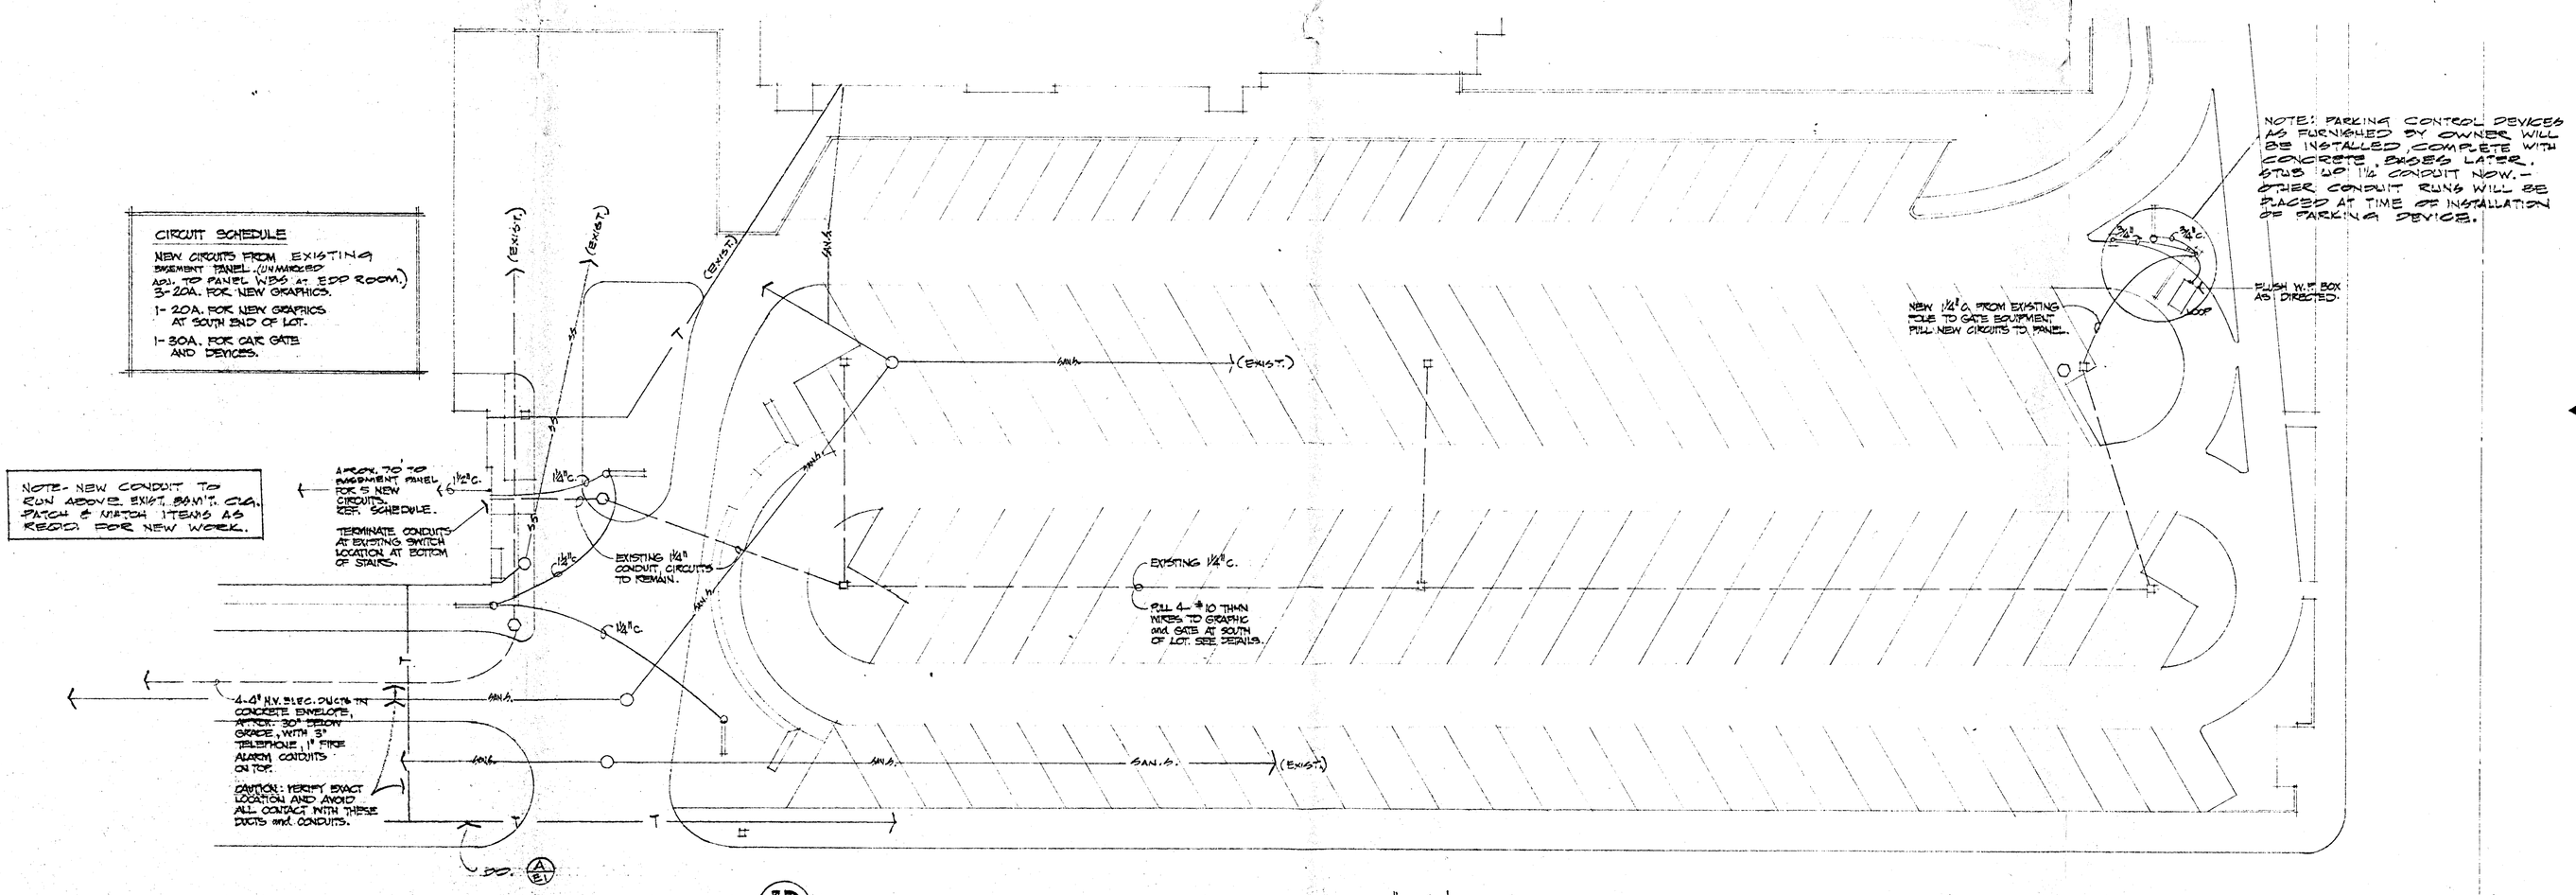

B PARTIAL SITE DEVELOPMENT ELECTRICAL PLAN 1" = 20'

VERIFY DEPTH & LOC. OF ALL UTILITIES AS REQ'D BEFORE EXCAVATING FOR NEW WORK. LOCATION INDICATED IS FOR REFERENCE ONLY.

PROGRESS PRINT 5-18-70

THOMAS, HARRIS, ASH & MASON Architects & Engineers
321 WEST SECOND STREET ▲ WICHITA, KANSAS 67202 ▲ (316) 263-5464

SOUTHWEST PARKING AREA ALTERATIONS
WESLEY MEDICAL CENTER
WICHITA KANSAS

PROJECT NO.	DATE	REVISIONS	DRAWN	TRACED	CHECKED	DESIGN CHECK	SPEC. CHECK	MAE CHECK
7209	MAY, 1970		G.C.T.	C.P.	G.A.A.			G.C.T.

E 1 OF TWO