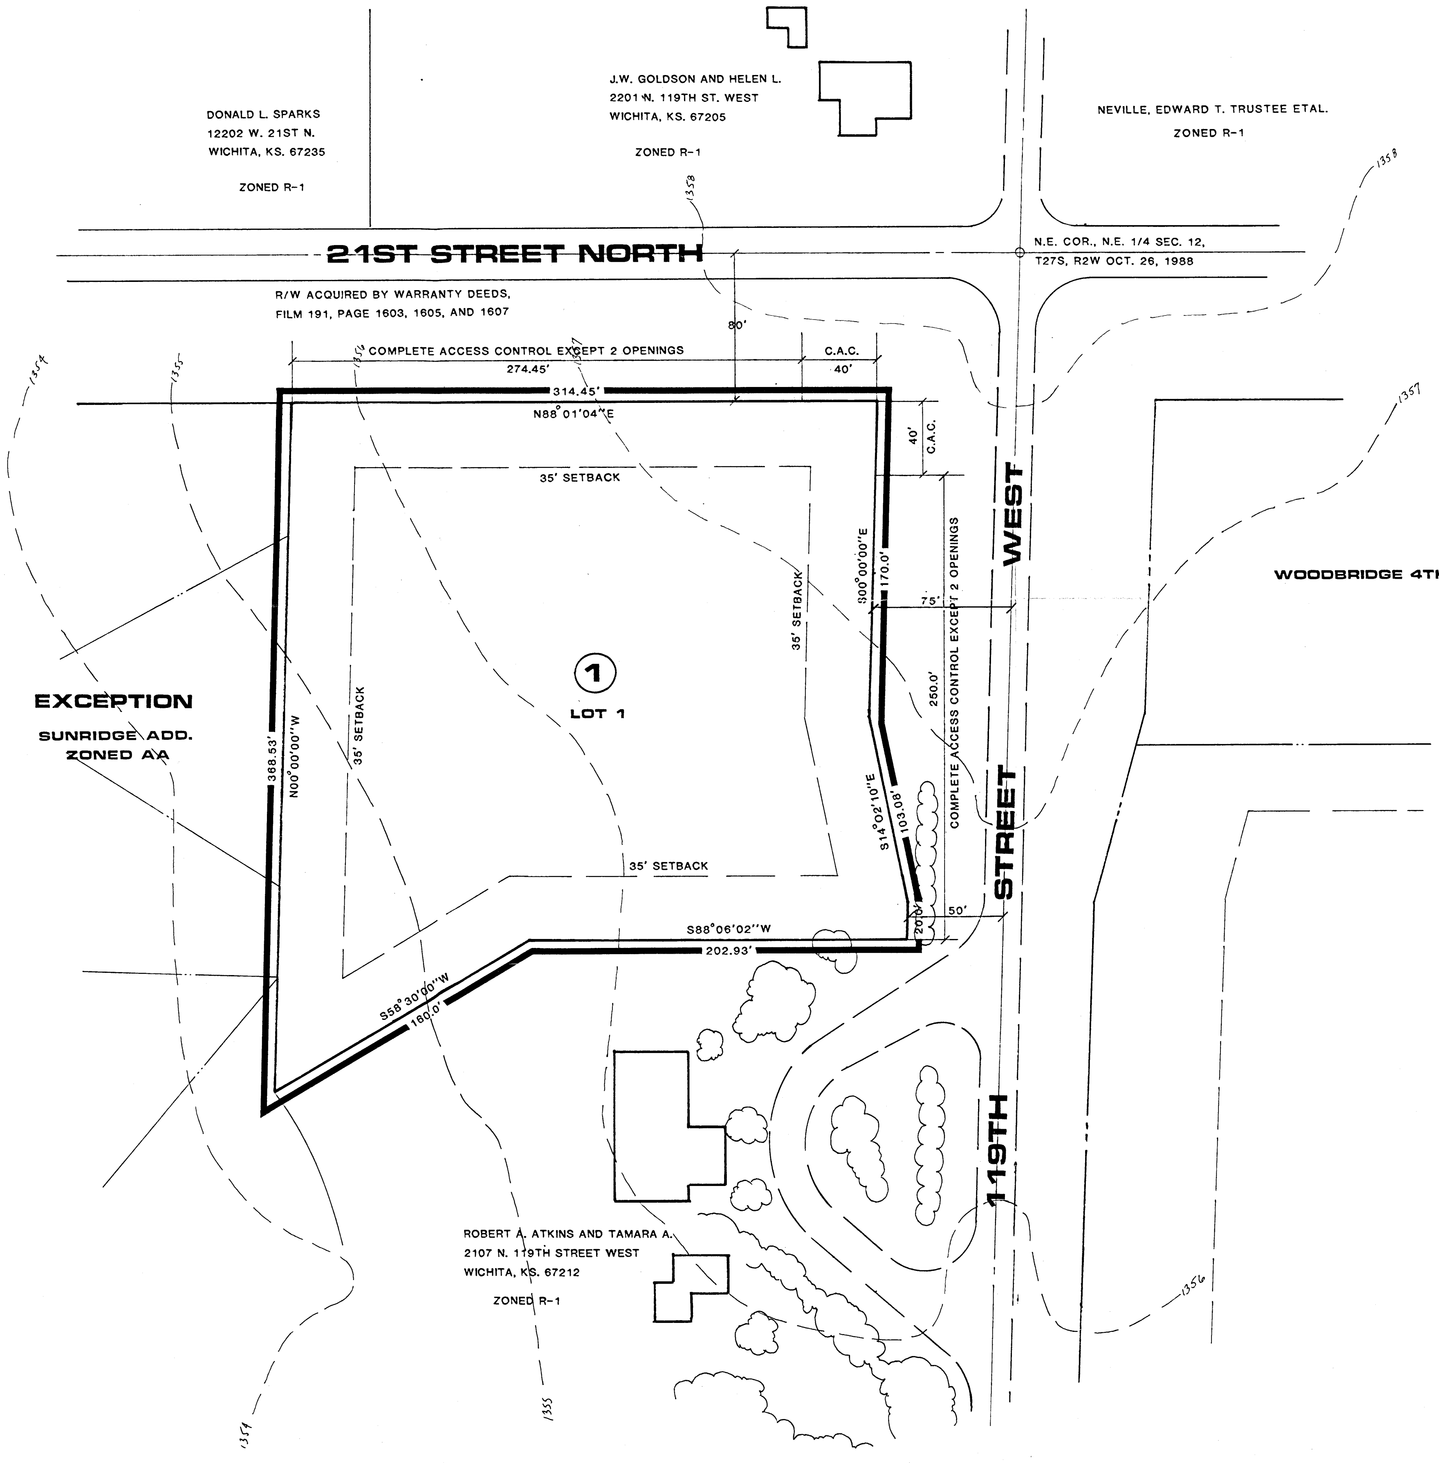

LOCATION MAP

N
W E
S

SCALE 1"= 40'

PRELIMINARY PLAT

TEAL BROOK

COMMERCIAL

BILL G. YUNG DESIGN
4912 E. 29TH STREET NORTH, WICHITA, KS 67220
316-683-5687

date OCT. 26, 1988
rev.

sheet title

project

sheet of