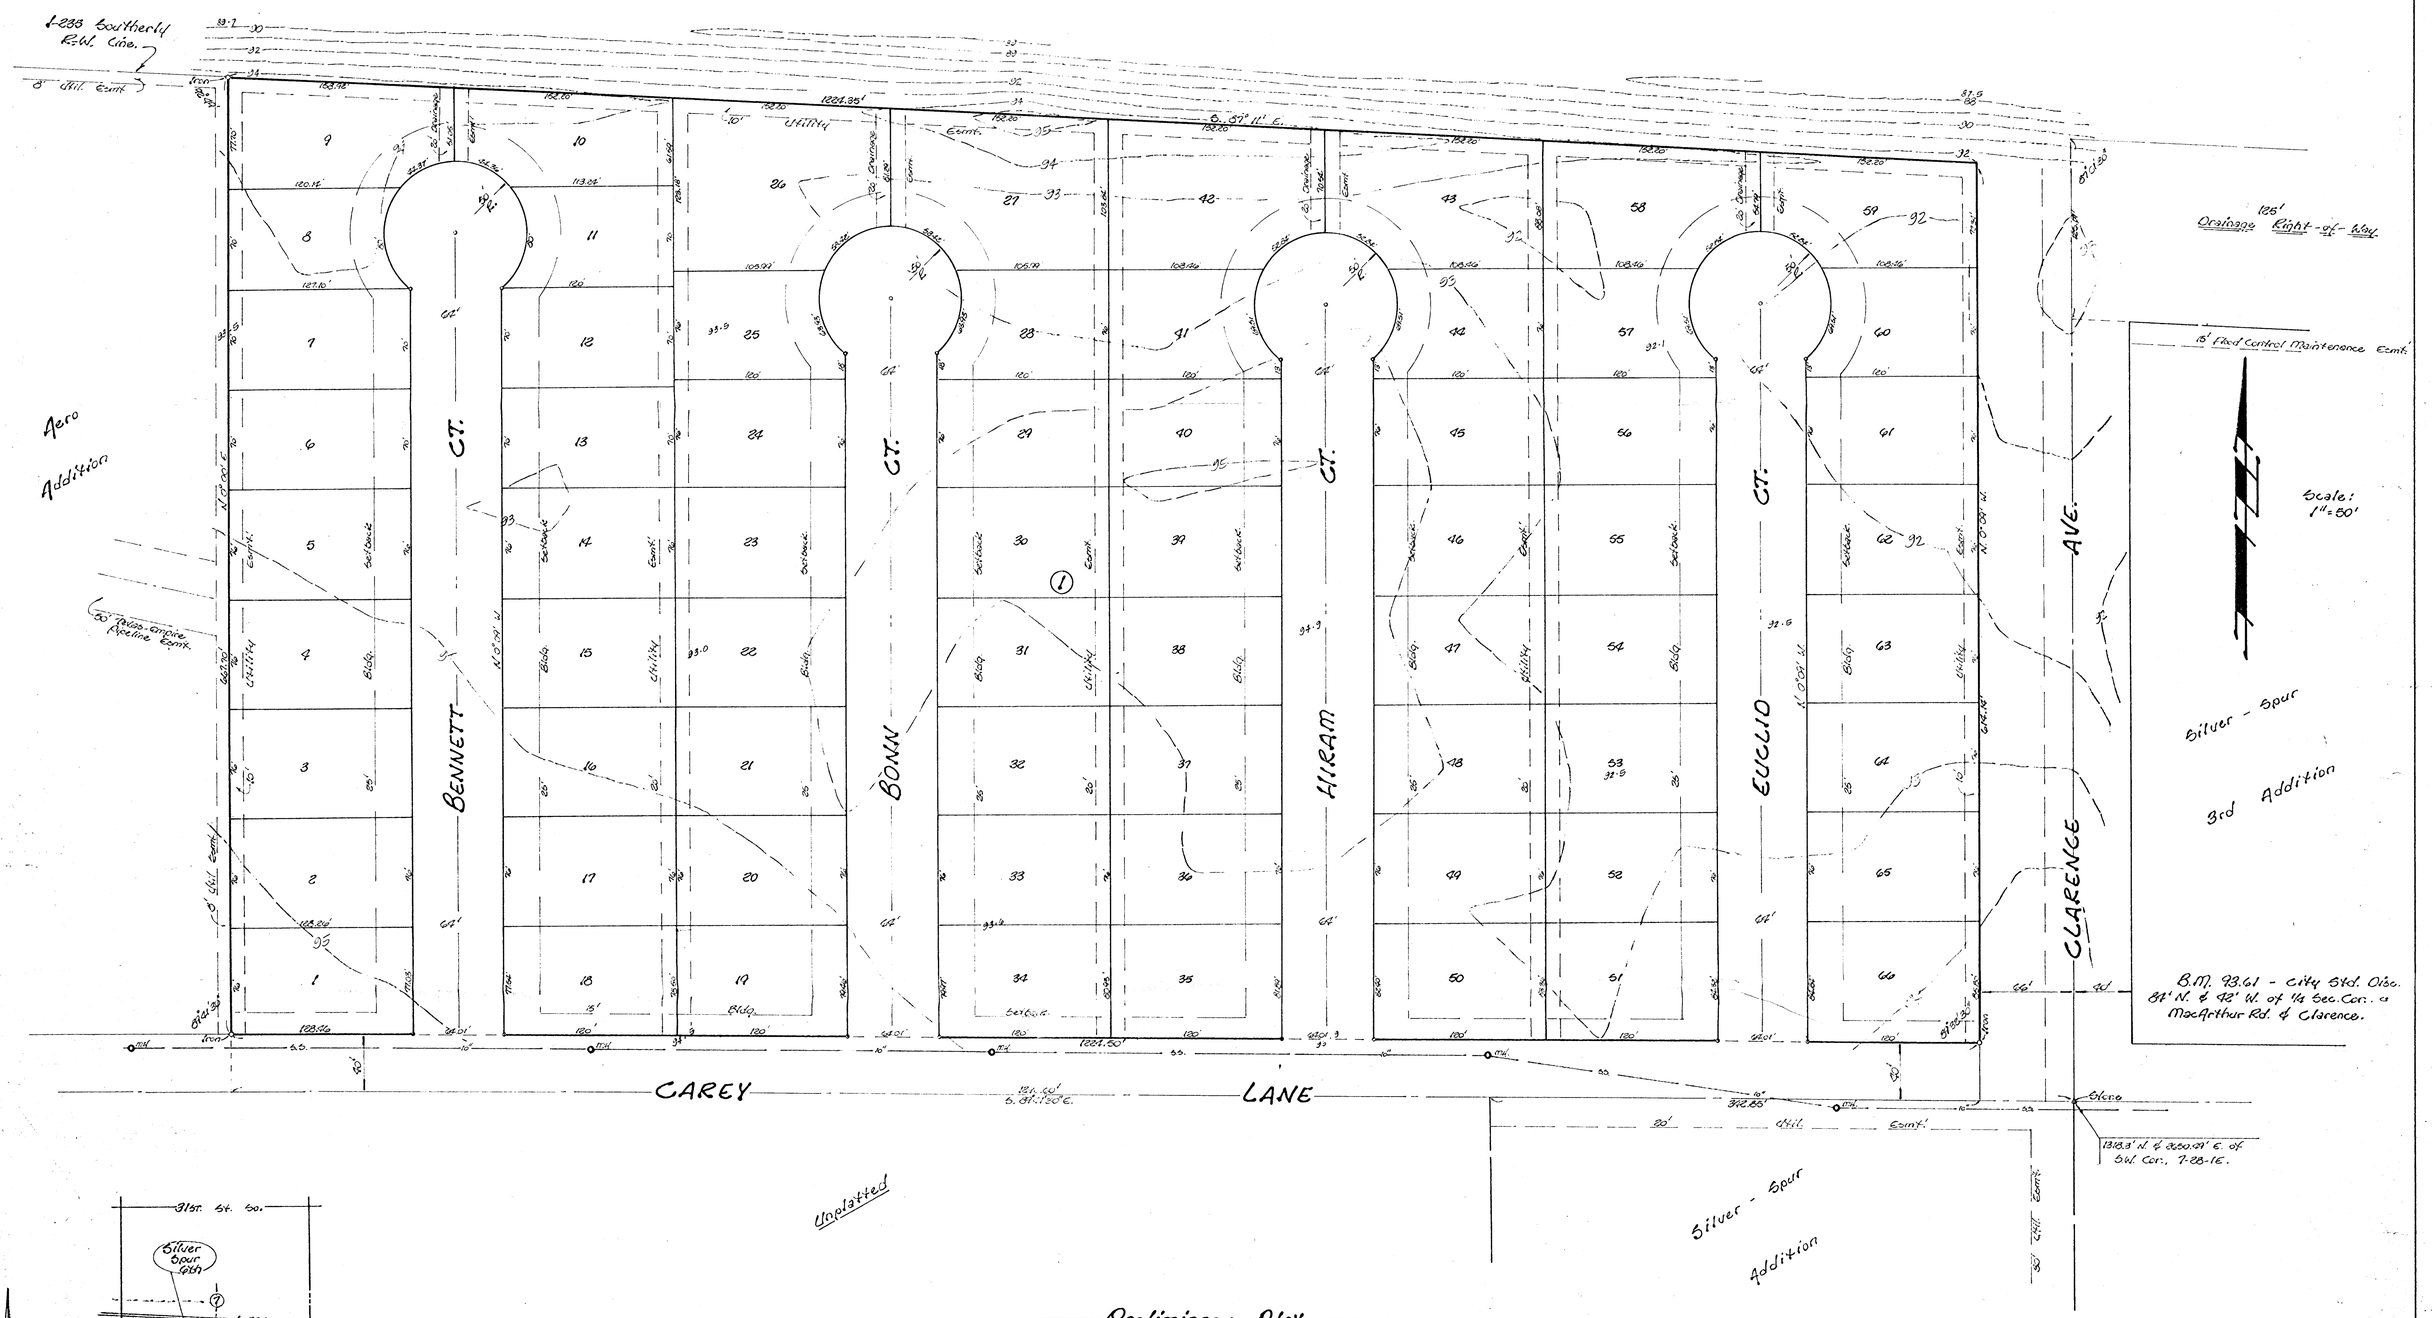
I-235 Southerly R.W. Line.
8' Util. Easmt.
Aero Addition
50' Texas-Empire Pipeline Easmt.
BENNETT CT.
BONN CT.
HIRAM CT.
EUCLID CT.
CLARENCE AVE.
CAREY LANE
Silver - Spur 3rd Addition
Silver - Spur Addition
Unplatted
125' Drainage Right-of-Way
15' Flood Control Maintenance Easmt.
Scale: 1" = 50'
B.M. 93.61 - City Std. Disc. 84' N. & 42' W. of 1/4 Sec. Cor. @ MacArthur Rd. & Clarence.
1318.3' N. & 660.09' E. of S.W. Cor., T-28-1E.
Preliminary Plat
SILVER - SPUR 6th ADDITION
Part of N½, SW¼, T-28-1E
Except W. 1290'.
Owner -- Seneca Construction Co., Inc.
C.J. Mendenhall, Pres.
66 Lots. - 18.0 Acres.
Vicinity Map
31st. St. So.
Silver Spur 6th
I-235
Meridian
Seneca
MacArthur Rd.
BAUGHMAN COMPANY, P.A.
SURVEYING & ENGINEERING
316/262-7271 • 330 LAURA • WICHITA, KANSAS 67211