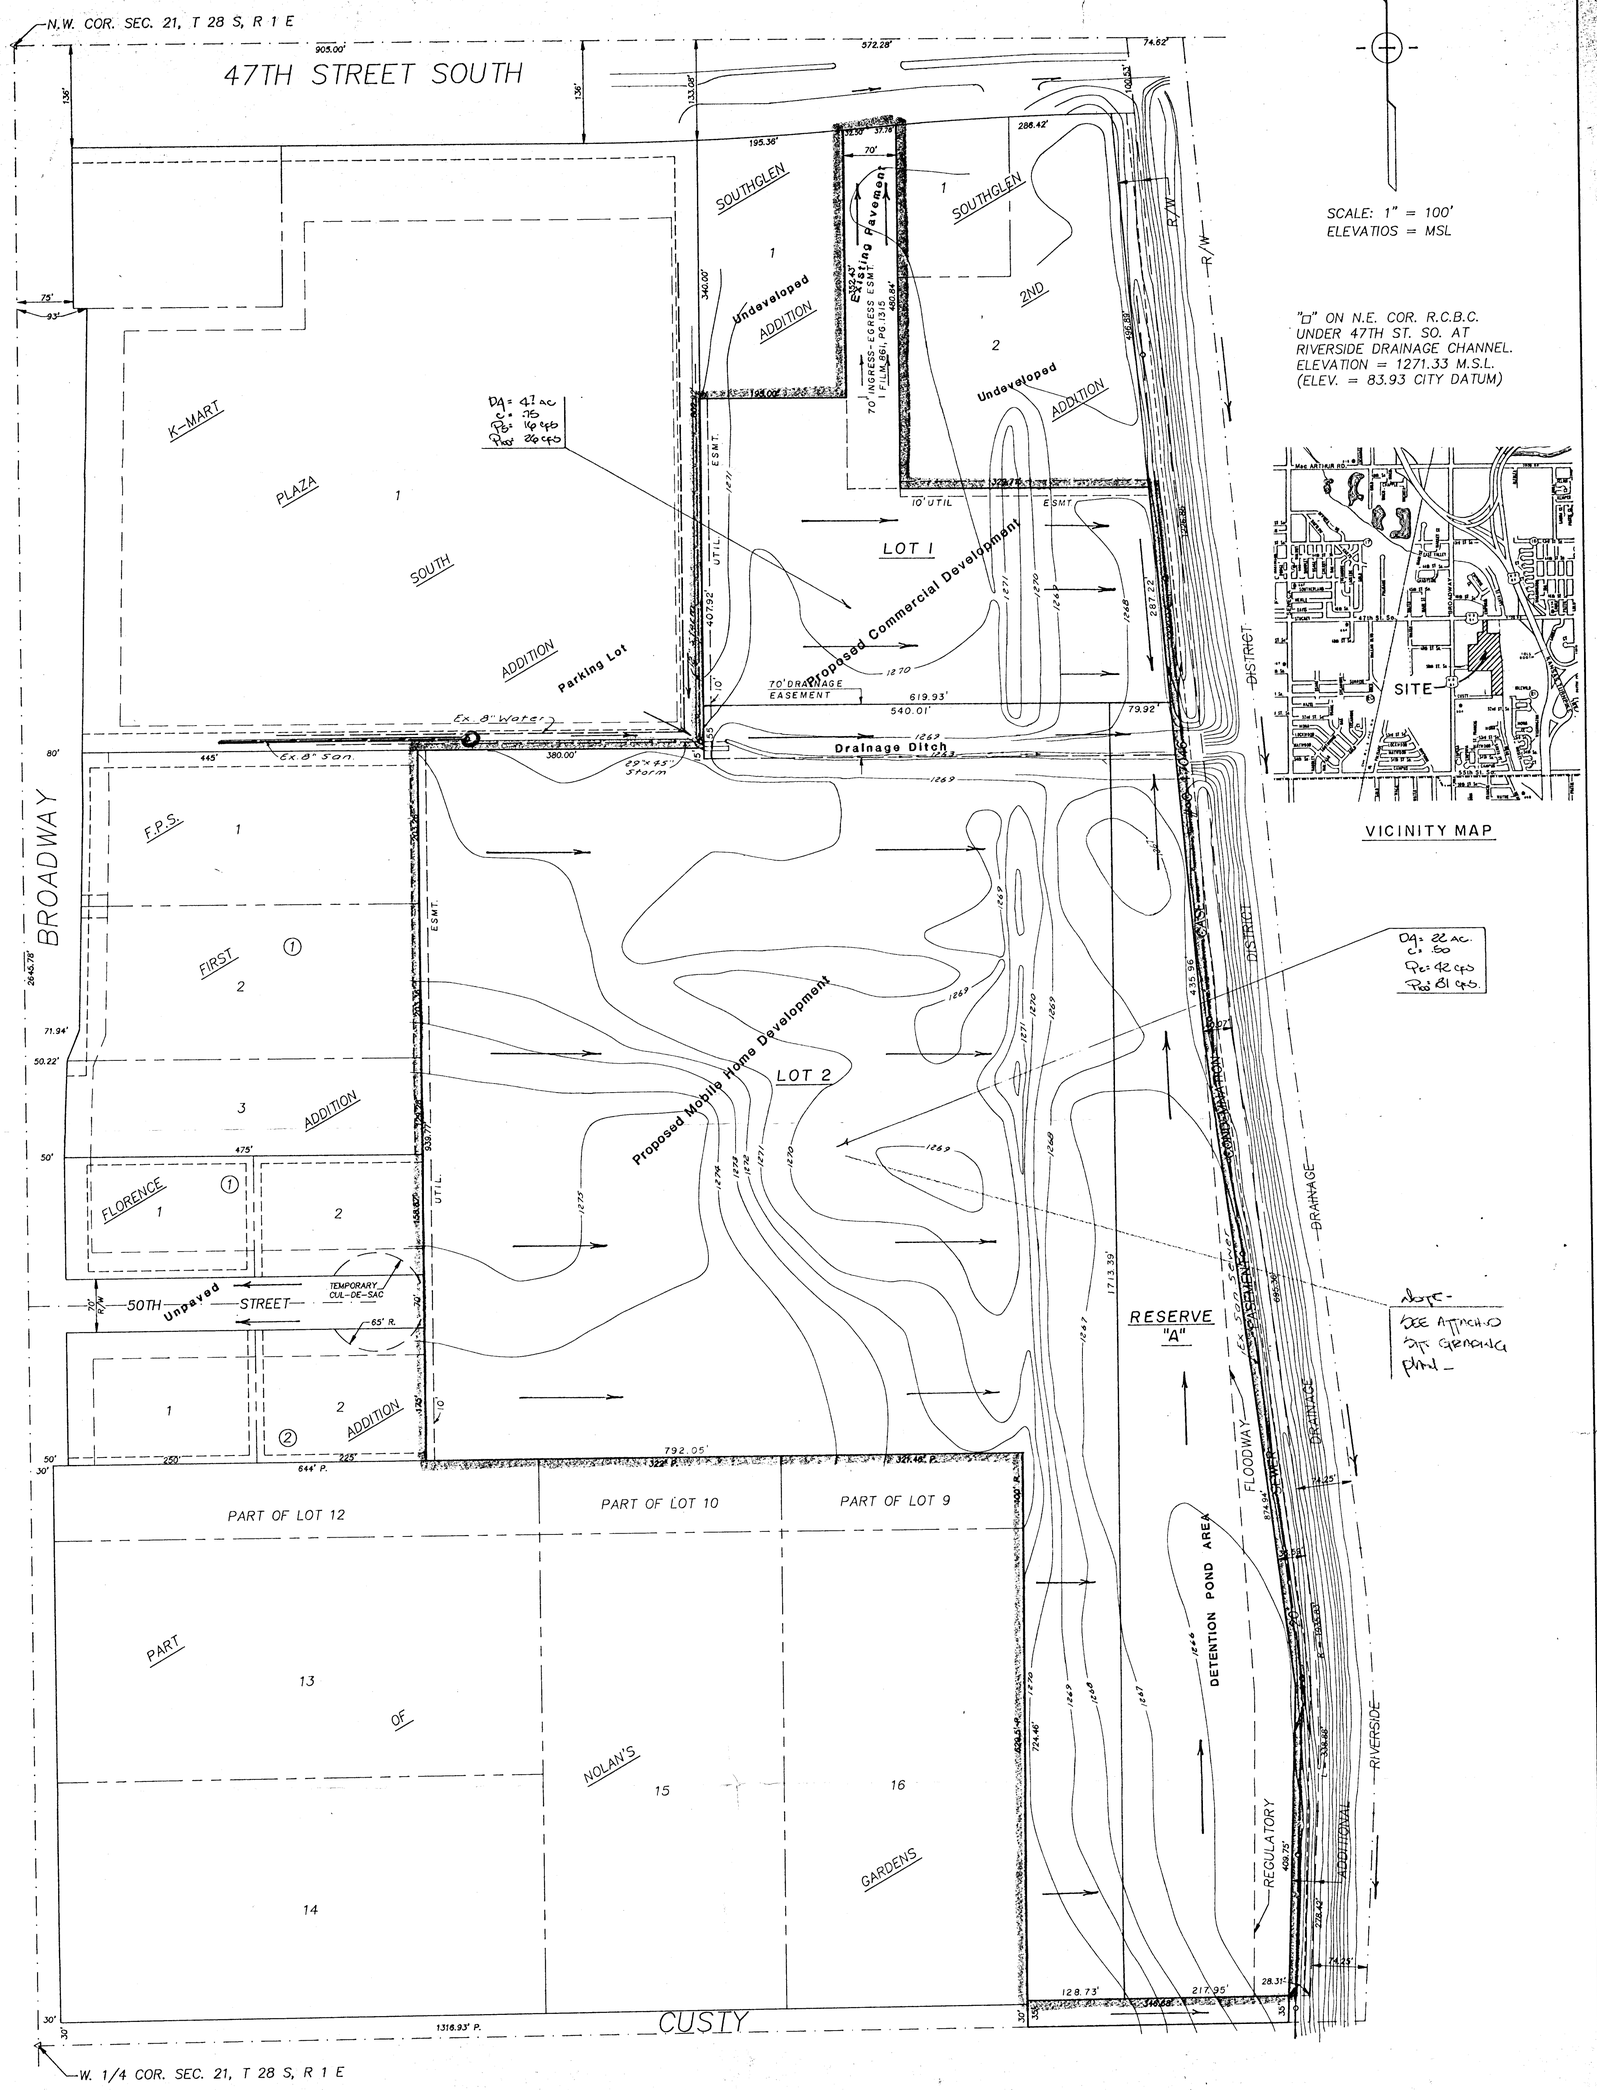

PRELIMINARY PLAT

SOUTHGLEN 3RD ADDITION

PART OF LOT 3, AND RESERVE, BLOCK A,
SOUTHGLEN ADDITION

BILL J. MORRIS

DRAINAGE PLAN

Oct. 31, 1989

BAUGHMAN COMPANY P. A.
SURVEYING & ENGINEERING
316/262-7271 • 315 ELLIS • WICHITA, KANSAS 67211