UTILITY PLAN
VILLAGE SQUARE ADDITION
WICHITA, SEDGWICK COUNTY, KANSAS

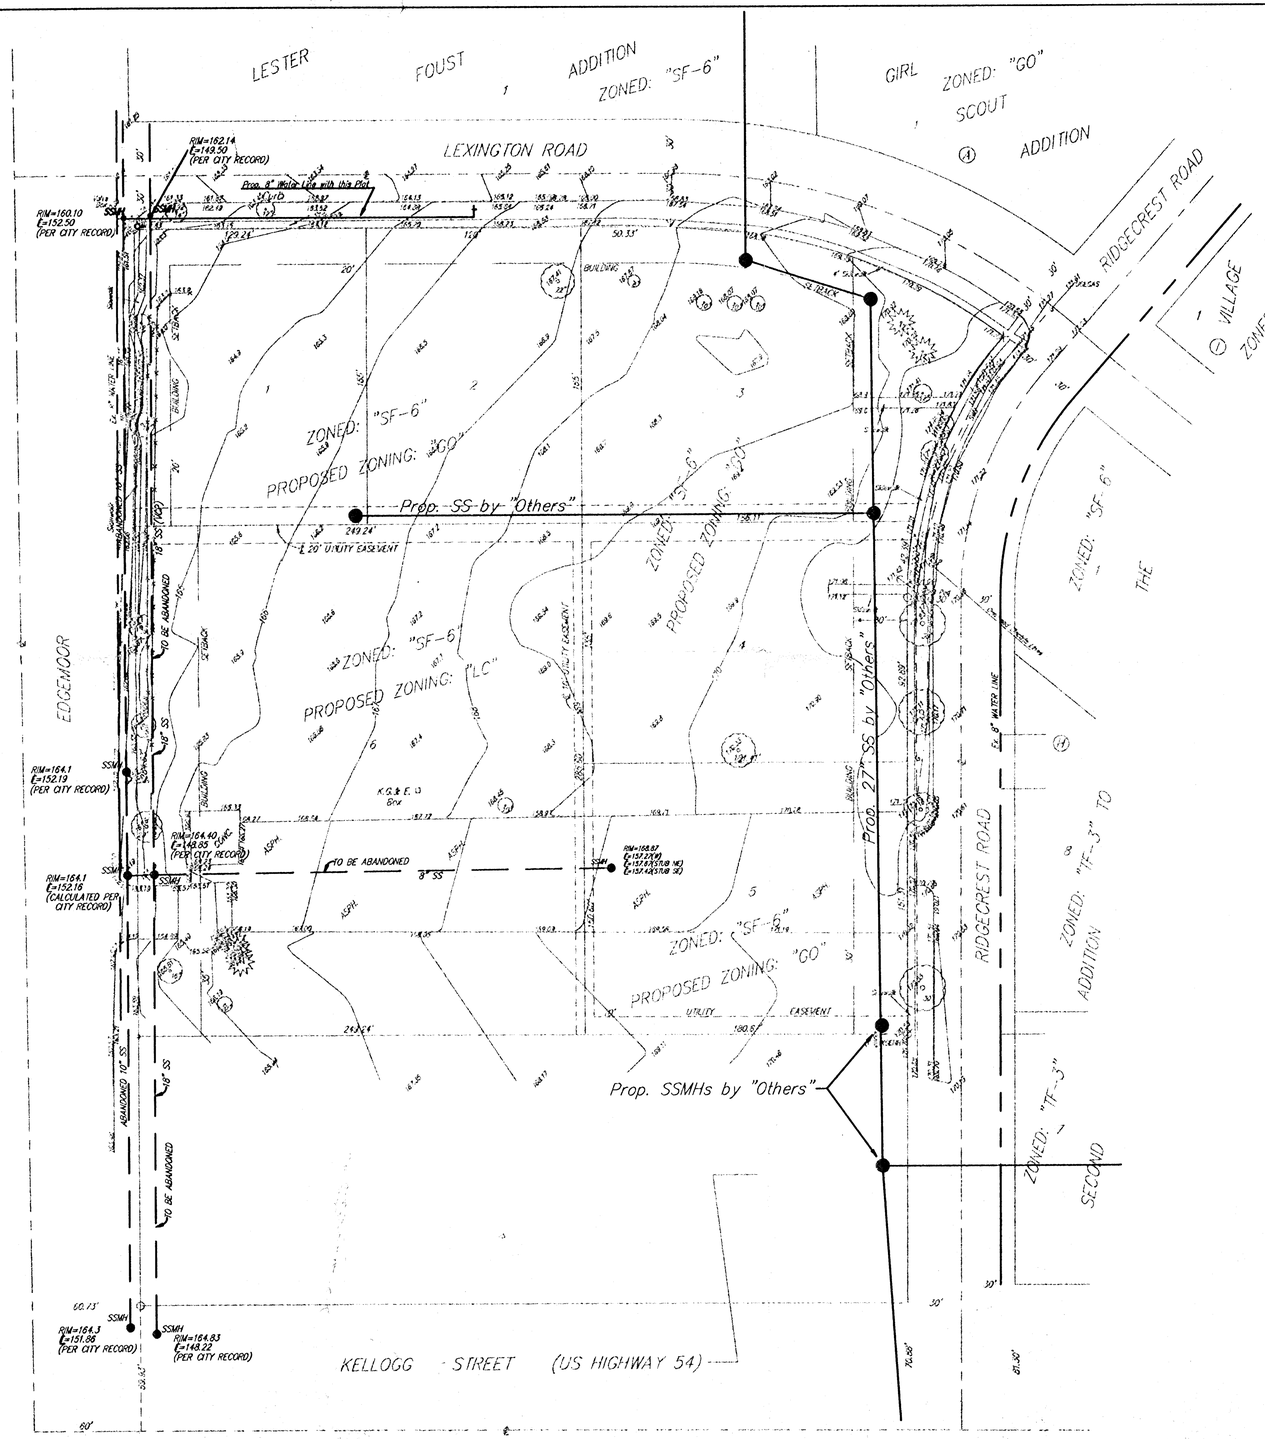

BENCHMARK

SQUARE CUT TOP OF CURB IN THE MIDDLE OF SE CURB RETURN AT EDGEMOOR AND LEXINGTON, FIVE FEET, MORE OR LESS, EAST OF BACK OF WALK SOUTH.

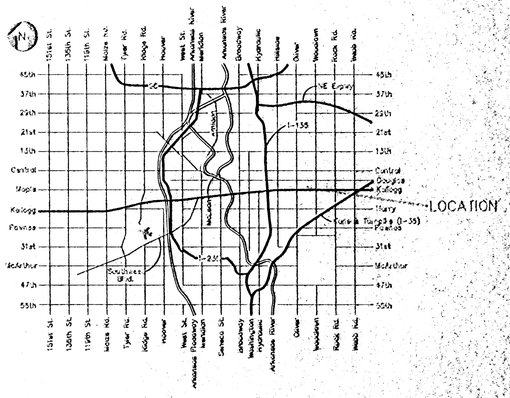

VICINITY MAP

October 24, 1997

BAUGHMAN COMPANY P.A.
ENGINEERING, SURVEYING, & PLANNING
(316)-262-7271 • 315 ELLIS • WICHITA, KANSAS 67211
R:\Wichita\Projects\VILLAGE\90-34