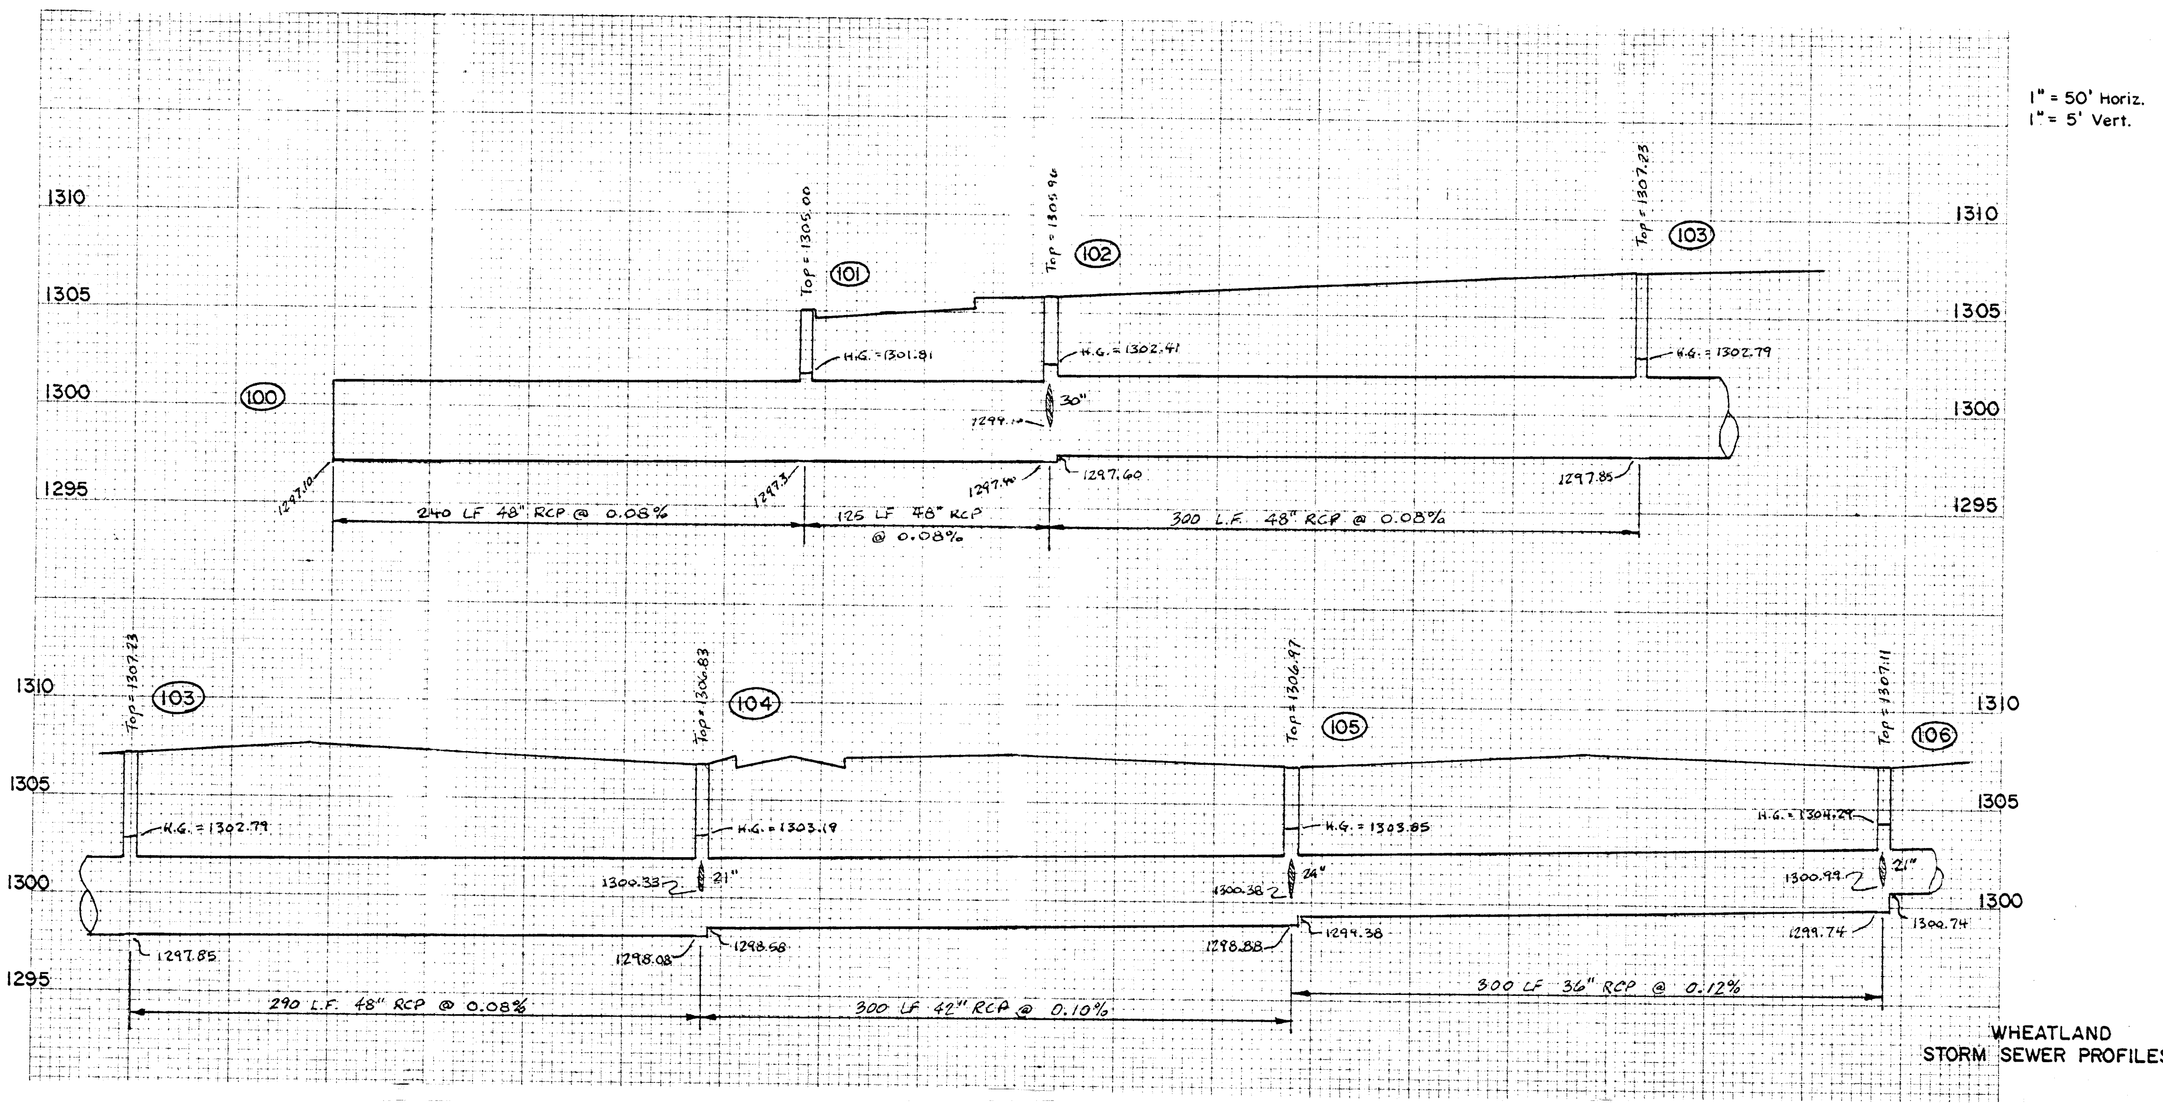

WHEATLAND
STORM SEWER PROFILES