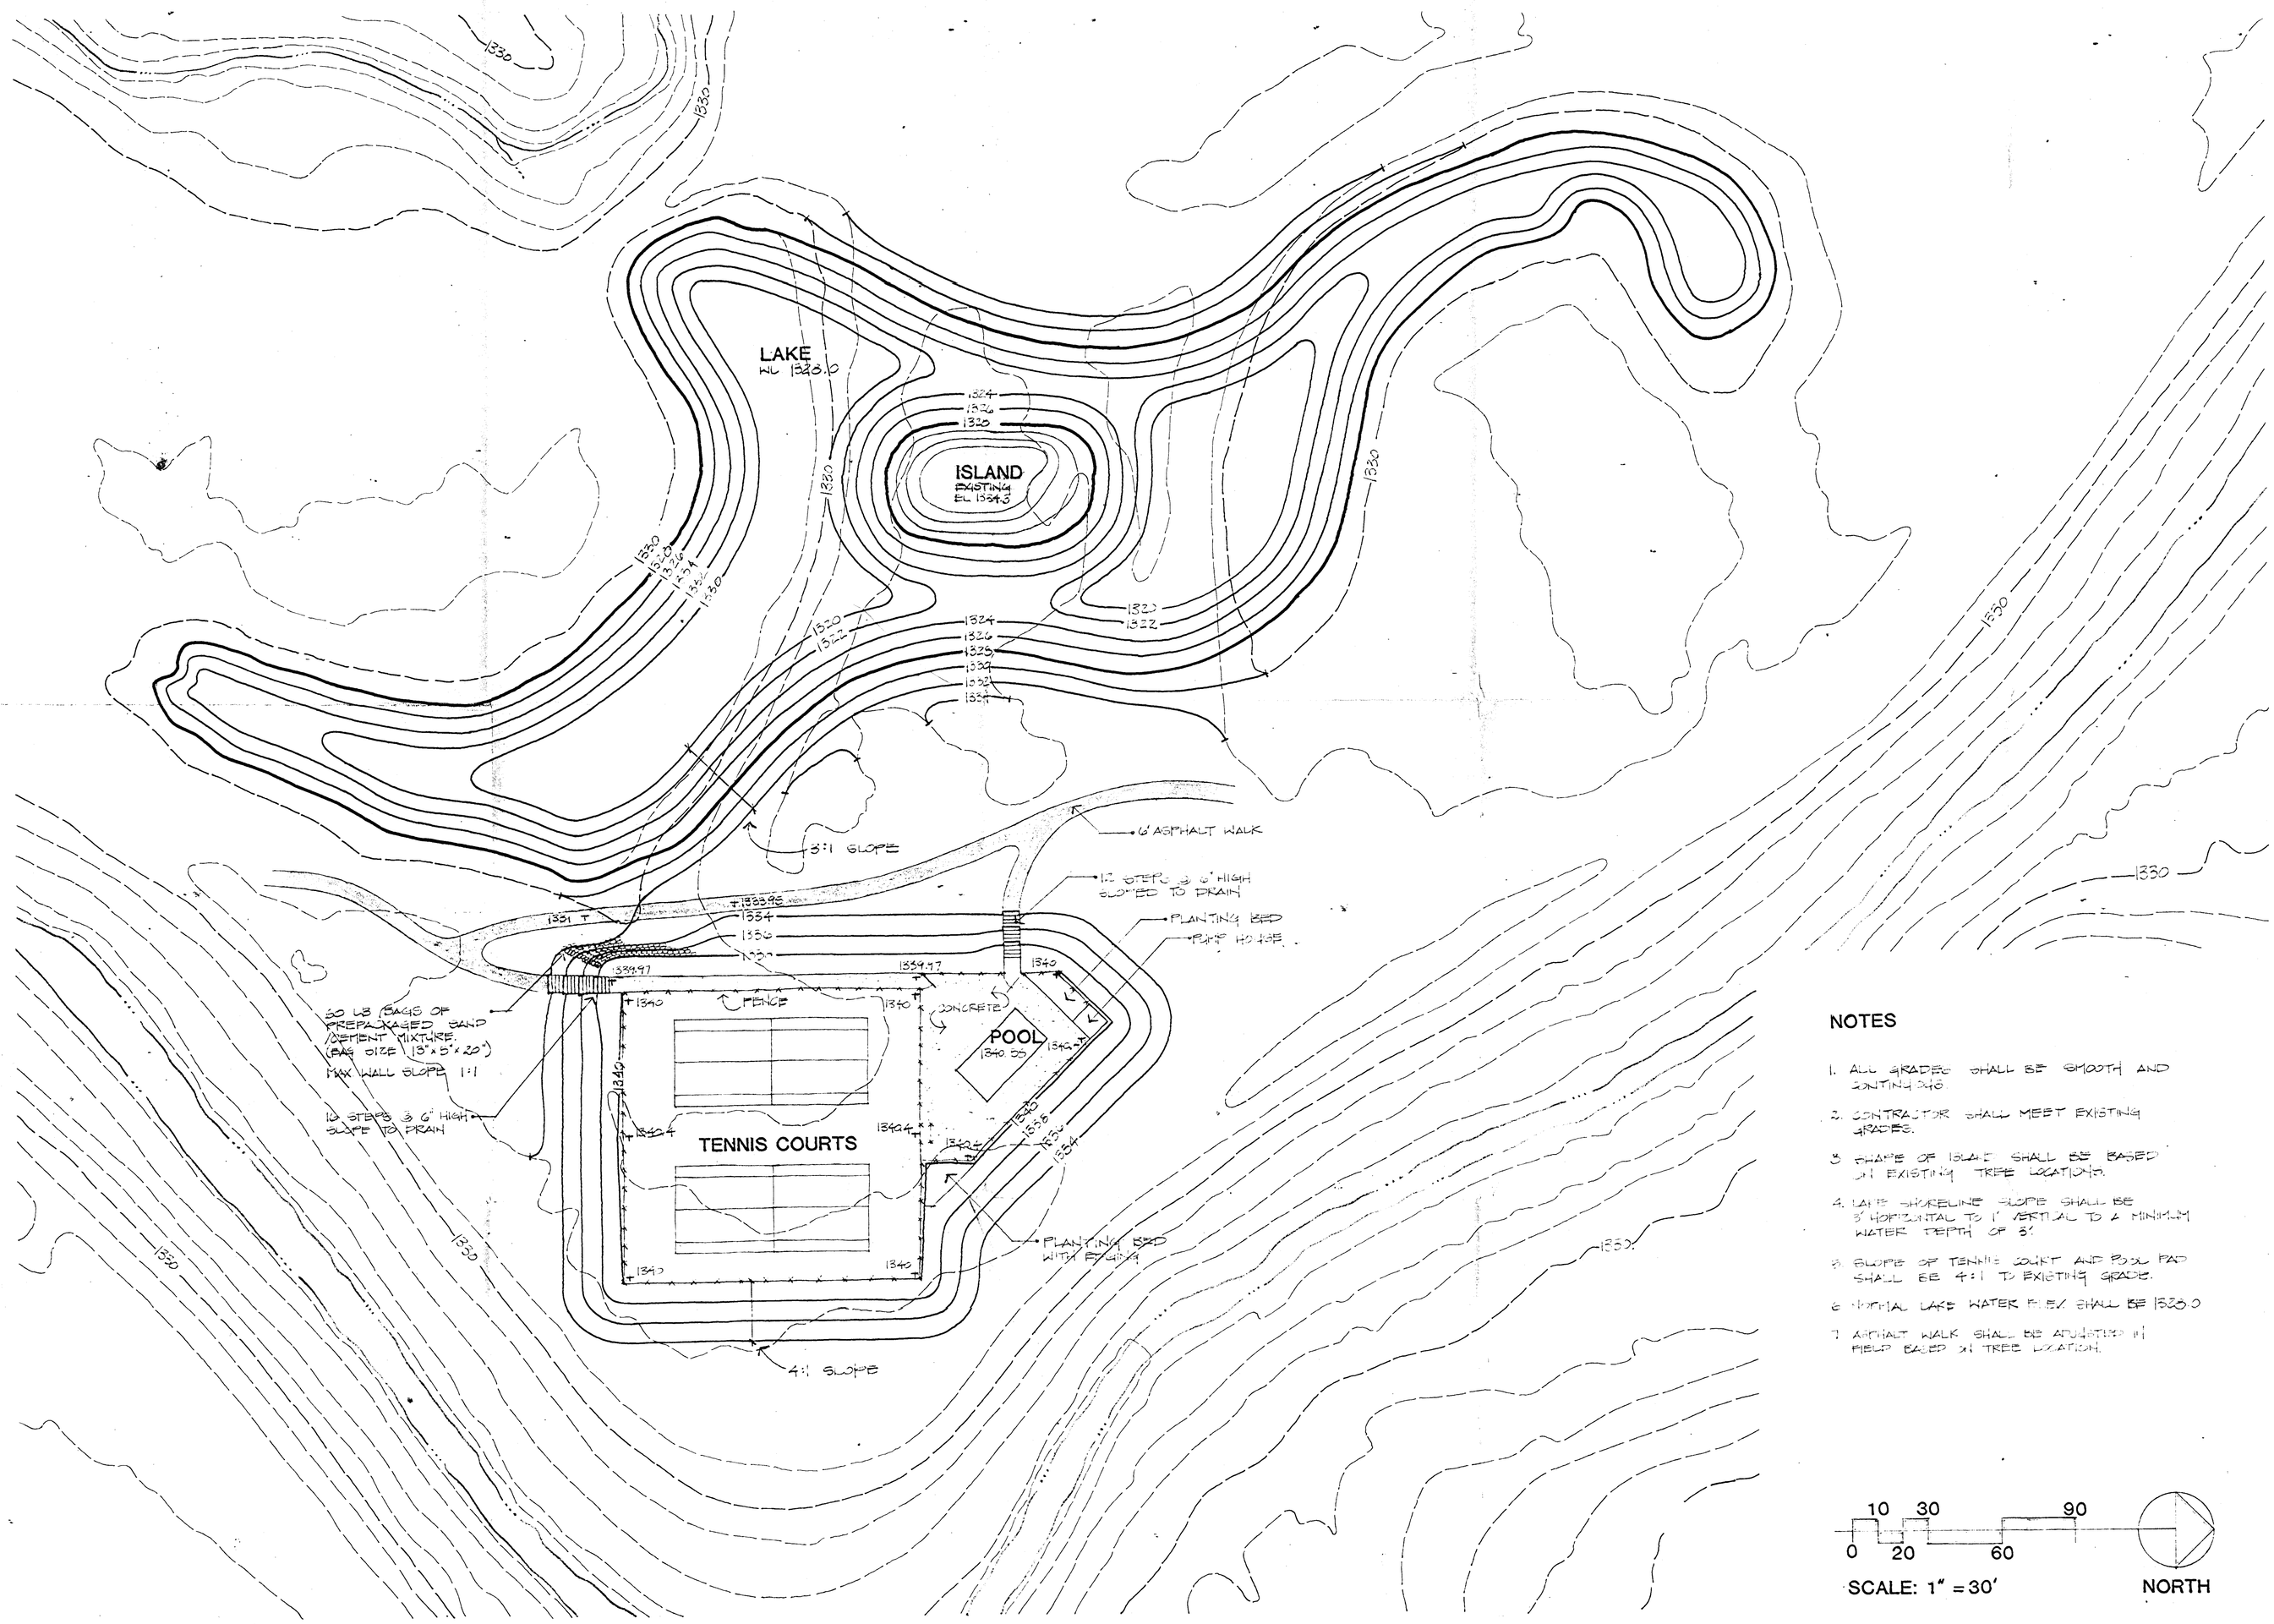

NOTES

1. ALL GRADES SHALL BE SMOOTH AND CONTINUOUS
2. CONTRACTOR SHALL MEET EXISTING GRADES.
3. SHAPE OF ISLAND SHALL BE BASED ON EXISTING TREE LOCATIONS.
4. LAKE SHORELINE SLOPE SHALL BE 3' HORIZONTAL TO 1' VERTICAL TO A MINIMUM WATER DEPTH OF 3'.
5. SLOPE OF TENNIS COURT AND POOL PAD SHALL BE 4:1 TO EXISTING GRADE.
6. NORMAL LAKE WATER ELEV. SHALL BE 1326.0
7. ASPHALT WALK SHALL BE ADJUSTED IN FIELD BASED ON TREE LOCATION.

10 30 90
0 20 60
SCALE: 1" = 30'
NORTH

PDS
INCORPORATED
PLANNING DEVELOPMENT SERVICES, INC.
River Park Place 727 North Waco Suite 125
Wichita, KS 67203 316-262-0451 Telex 417-375 PDS WIC

Exhibit 8

WALNUT CREEK ADDITION

WICHITA, SEDGWICK COUNTY, KANSAS

OWNER: WESTWIND ASSOCIATES

DRAWN
CHECKED
REVISED

SHEET OF