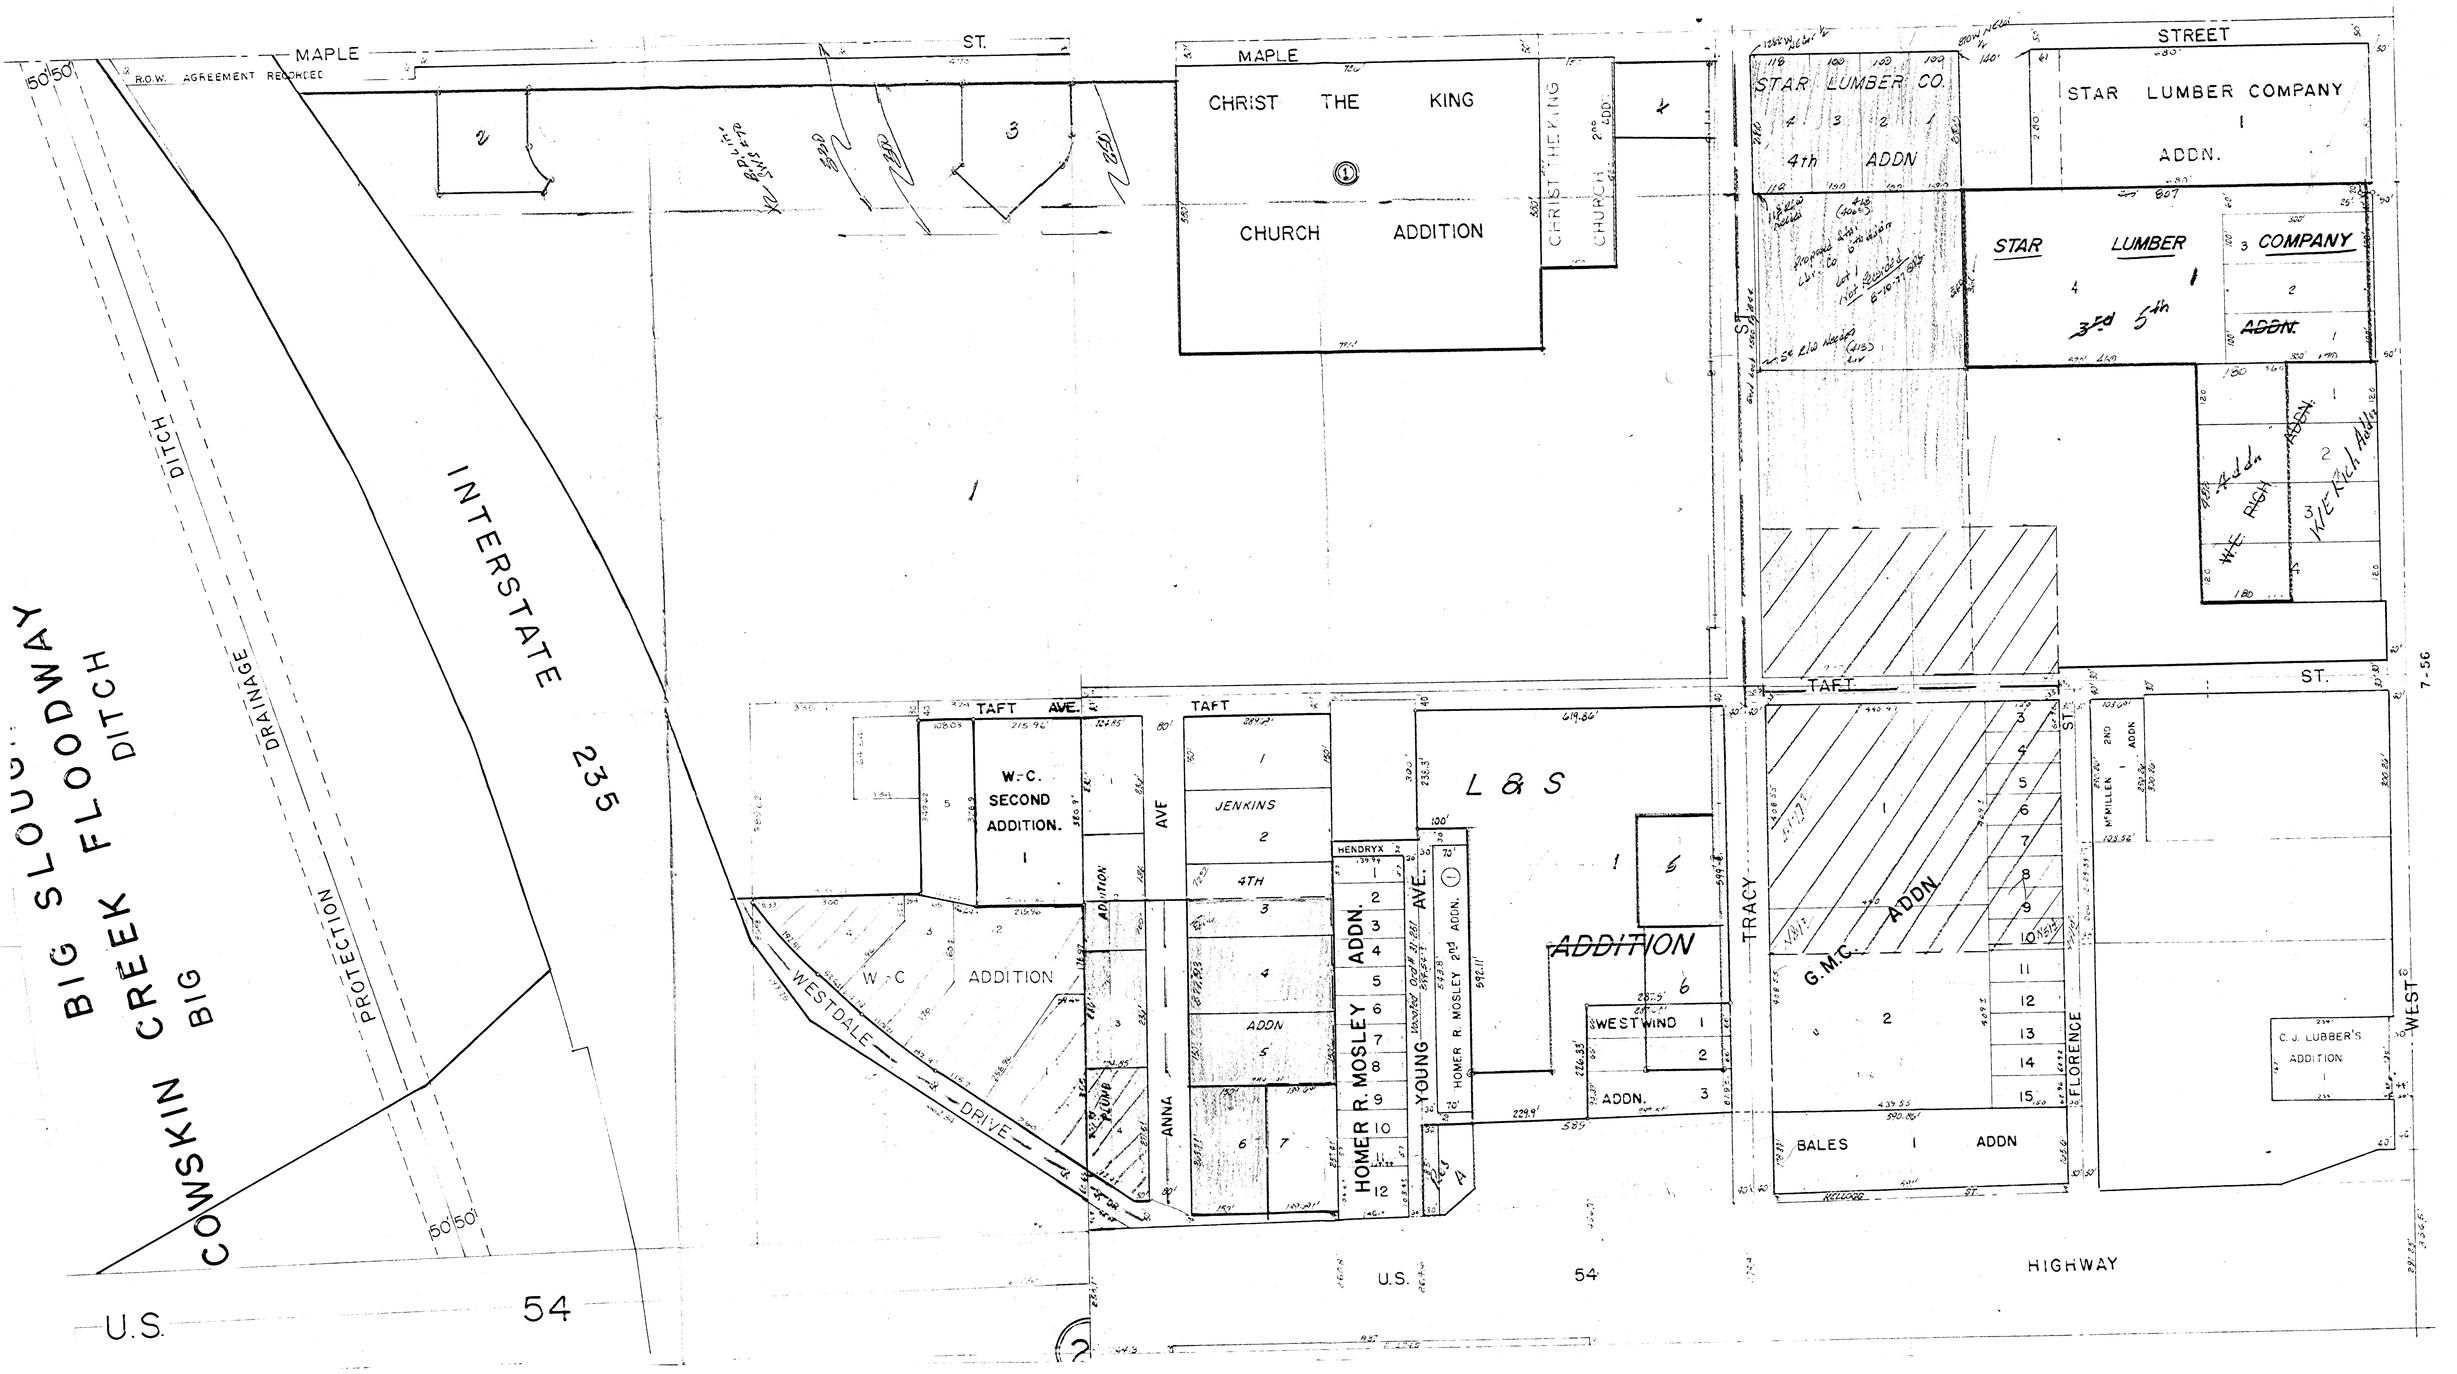
MAPLE ST.
R.O.W. AGREEMENT RECORDED
CHRIST THE KING
CHURCH ADDITION
CHRIST THE KING CHURCH 2nd ADDN.
STAR LUMBER CO.
4th ADDN
STAR LUMBER COMPANY
ADDN.
STREET
STAR LUMBER COMPANY
ADDN.
DITCH
INTERSTATE 235
BIG SLOUGH FLOODWAY
COWSKIN CREEK
BIG FLOODWAY DITCH
DRAINAGE
PROTECTION
50' 50'
U.S. 54
TAFT AVE.
W.C. SECOND ADDITION.
W.C. ADDITION
WESTDALE DRIVE
JENKINS
4TH ADDN
ANNA AVE
HENDRYX ADDN.
HOMER R. MOSLEY
YOUNG AVE.
HOMER R. MOSLEY 2nd ADDN.
L & S ADDITION
WESTWIND ADDN.
TRACY
G.M.C. ADDN.
BALES ADDN
FLORENCE
McMILLEN 2ND ADDN
C.J. LUBBER'S ADDITION
WEST
U.S. 54 HIGHWAY
7-56