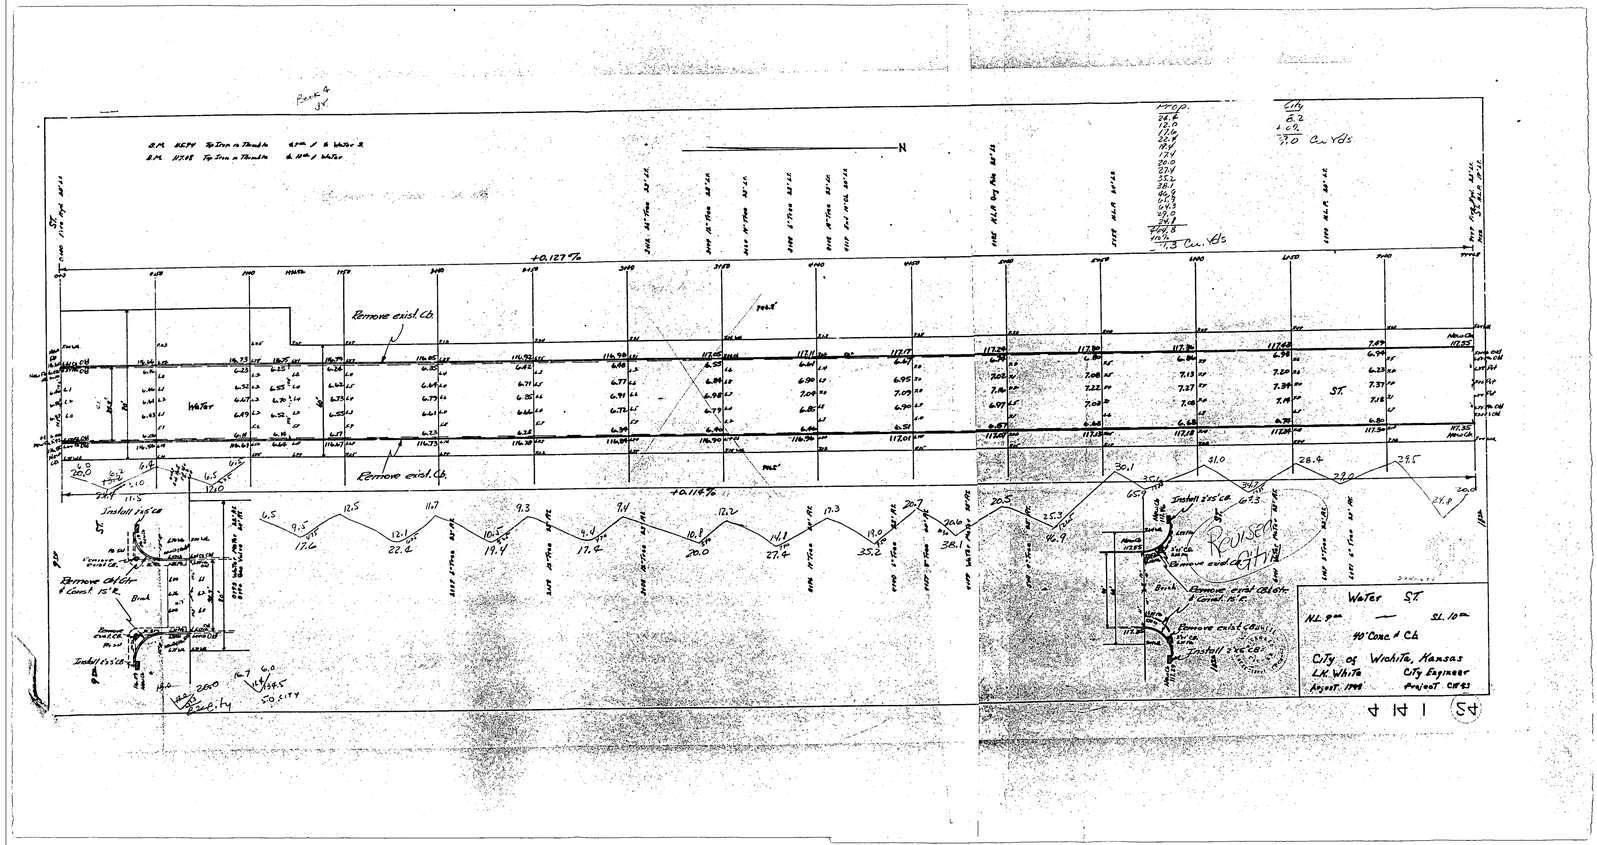
Water ST
N.L. 9.0
S.L. 10.0
40' Conc. & Ch
City of Wichita, Kansas
L.H. White City Engineer
Project 1998 Project C823
Remove exist. Ch.
Install 2'x5' Ch.
Remove exist. Ch.
Remove exist. Ch.
Install 2'x5' Ch.
Remove exist. Ch.
Remove exist. Ch.
Install 2'x5' Ch.
Remove exist. Ch.
Remove exist. Ch.
Install 2'x5' Ch.
Revised 9/11/98
Water
ST
+0.127%
+0.116%
N
Prop.
City
7.0 Cu. Yds
7.3 Cu. Yds
Bank 4
JV