DRAINAGE PLAN

AMARADO ESTATES THIRD ADDITION

LEGEND

- EXISTING S.W.S. & INLET
- EXISTING INLET TO BE REMOVED
- PROPOSED S.W.S. & INLET
- DRAINAGE DIRECTION - MINOR STORM
- DRAINAGE DIRECTION - MAJOR STORM
- DRAINAGE BASIN BOUNDARY
- DRAINAGE SUB-BASIN BOUNDARY
- (211) NODE NUMBER
- 153.7 PROPOSED TOP OF CURB ELEVATION
- VG PROPOSED VALLEY GUTTER

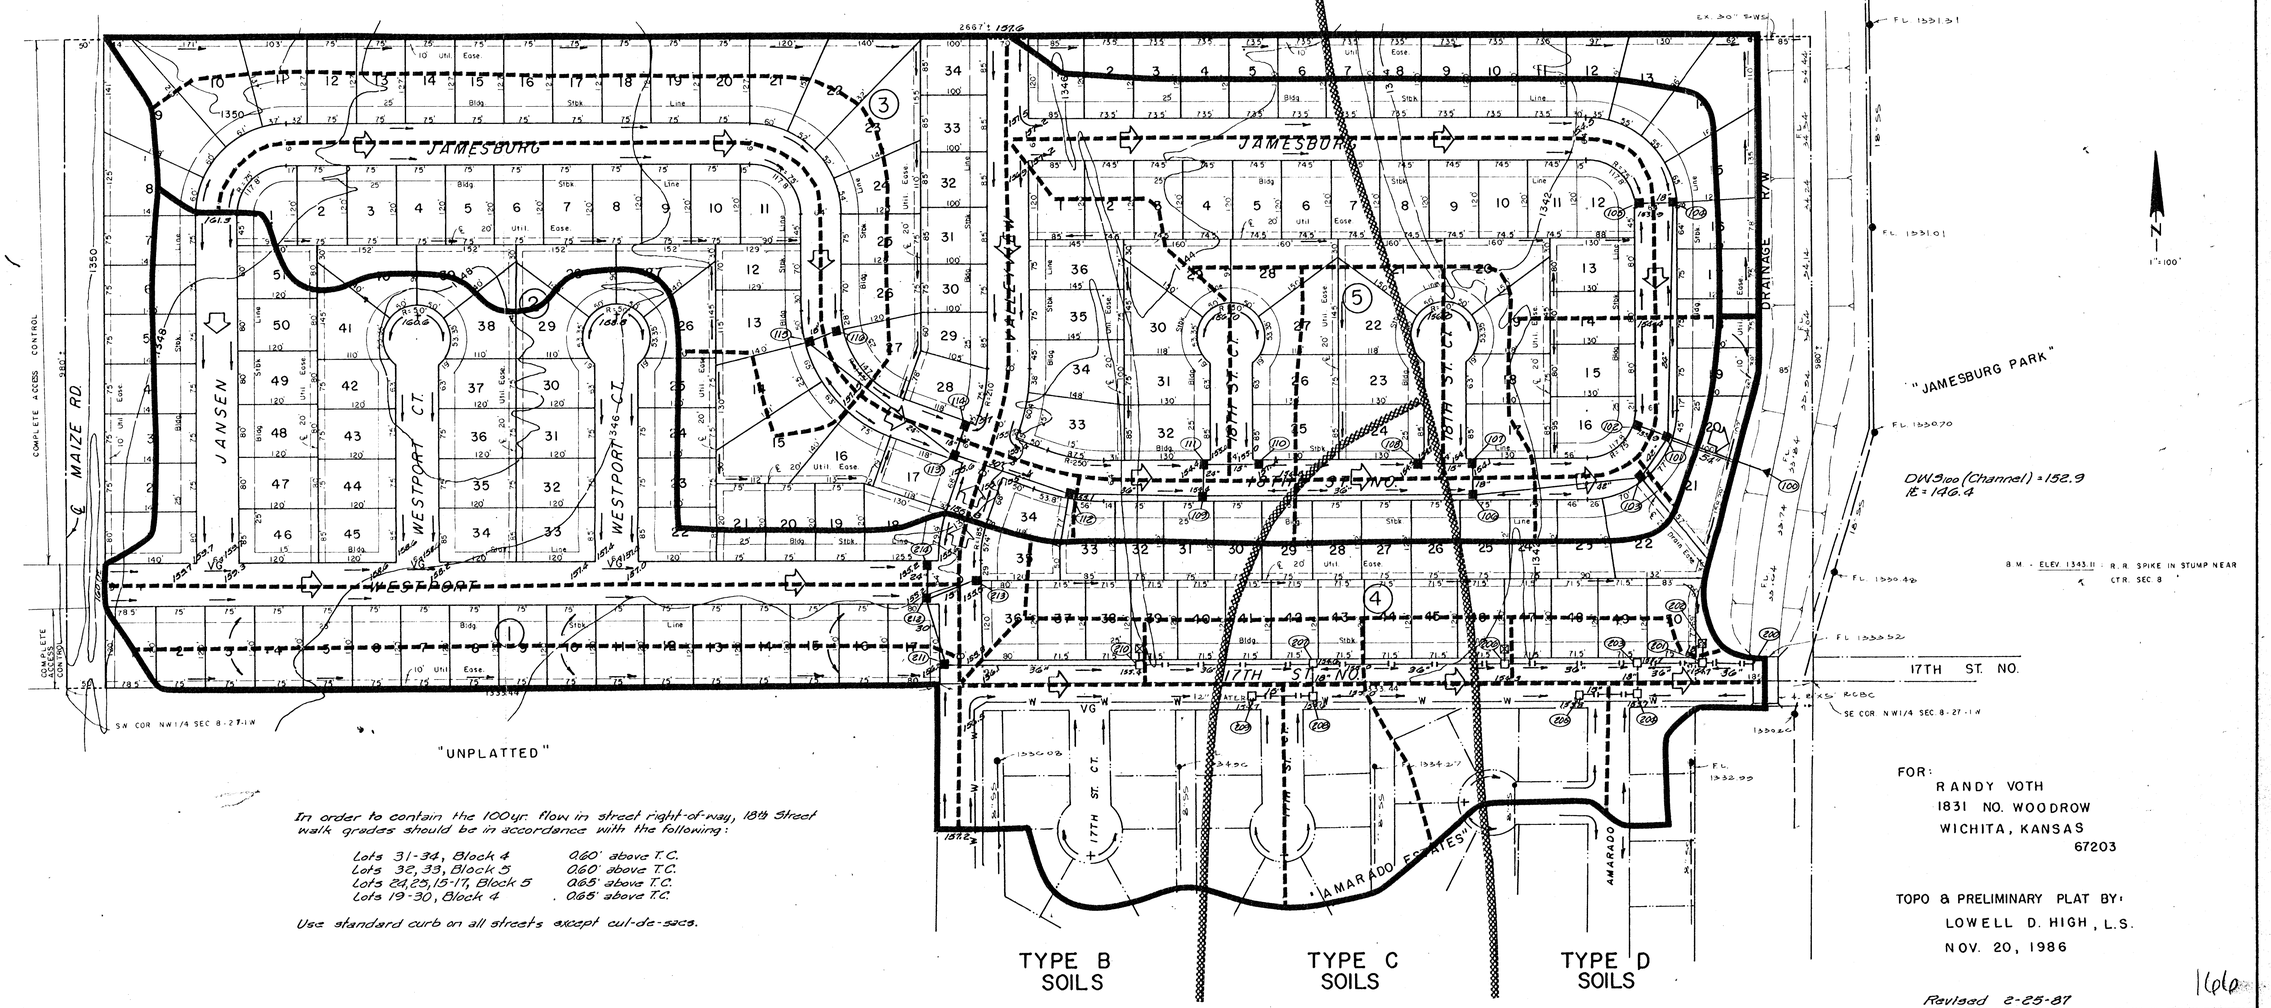

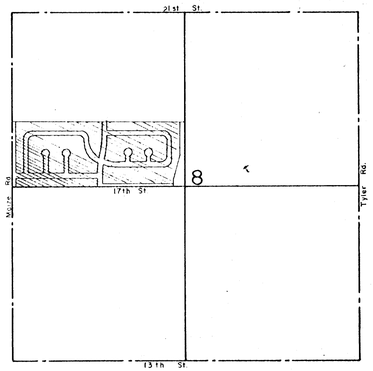

VICINITY MAP
1" = 1000'

In order to contain the 100yr. flow in street right-of-way, 18th Street walk grades should be in accordance with the following:

Lots 31-34, Block 4	0.60' above T.C.
Lots 32, 33, Block 5	0.60' above T.C.
Lots 24, 25, 15-17, Block 5	0.65' above T.C.
Lots 19-30, Block 4	0.65' above T.C.

Use standard curb on all streets except cul-de-sacs.

FOR:
RANDY VOTH
1831 NO. WOODROW
WICHITA, KANSAS
67203

TOPO & PRELIMINARY PLAT BY:
LOWELL D. HIGH, L.S.
NOV. 20, 1986

Revised 2-25-87