PROJECT: DRAINAGE CHANNEL

LOCATION: 21ST ST. - South to Cornelison

CLIENT: TEAL BROOK ESTATES

DATE Sept 7, 1988

BY DCM CKD

JOB NO. SHEET NO. 1 OF 4

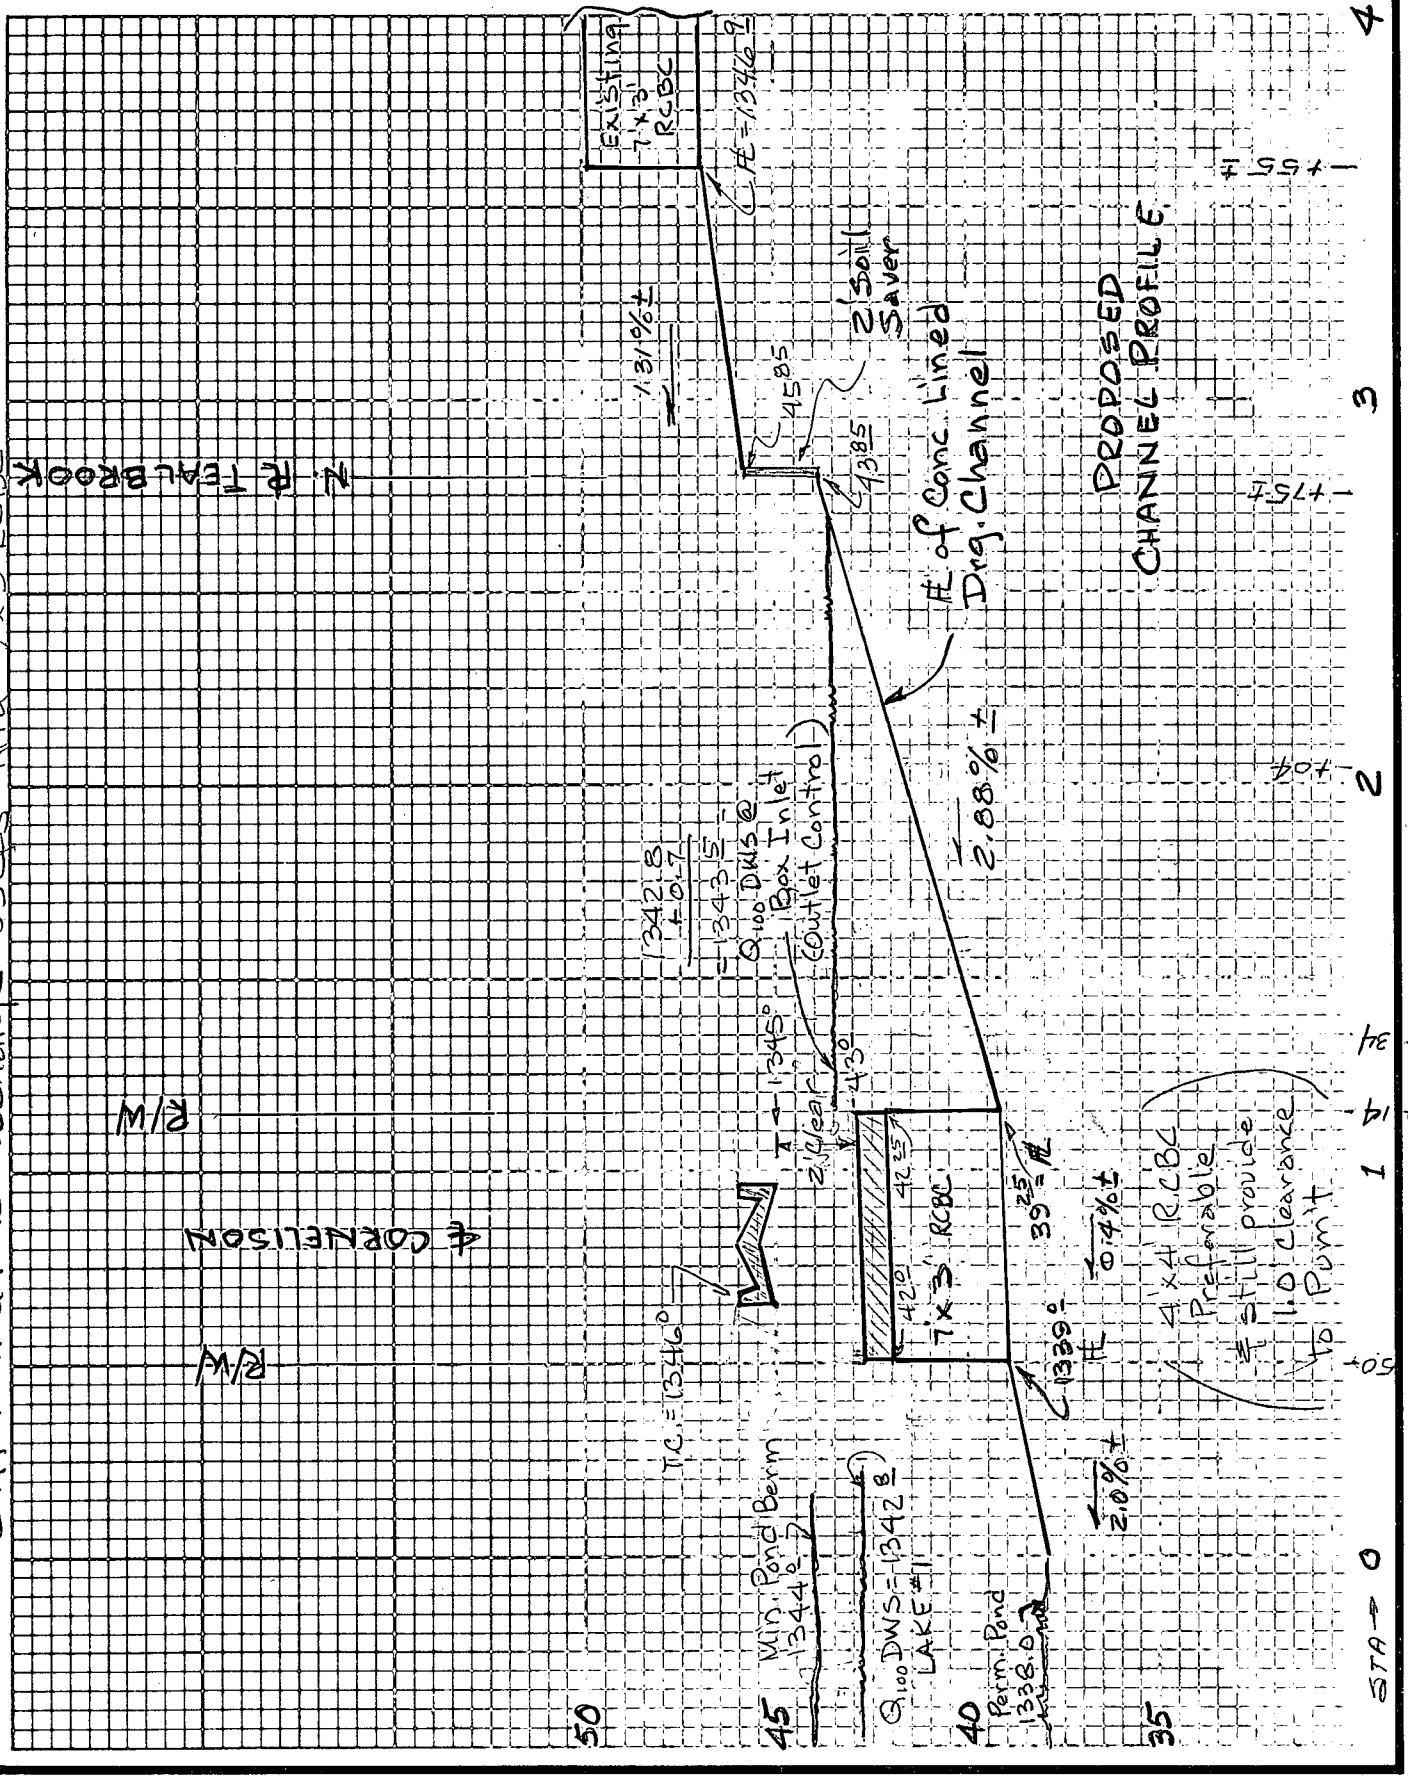

PROJECT: CHANNEL SECTION - Cont'd

LOCATION:

CLIENT:

DATE

BY CKD

JOB NO. SHEET NO. 3 OF 4

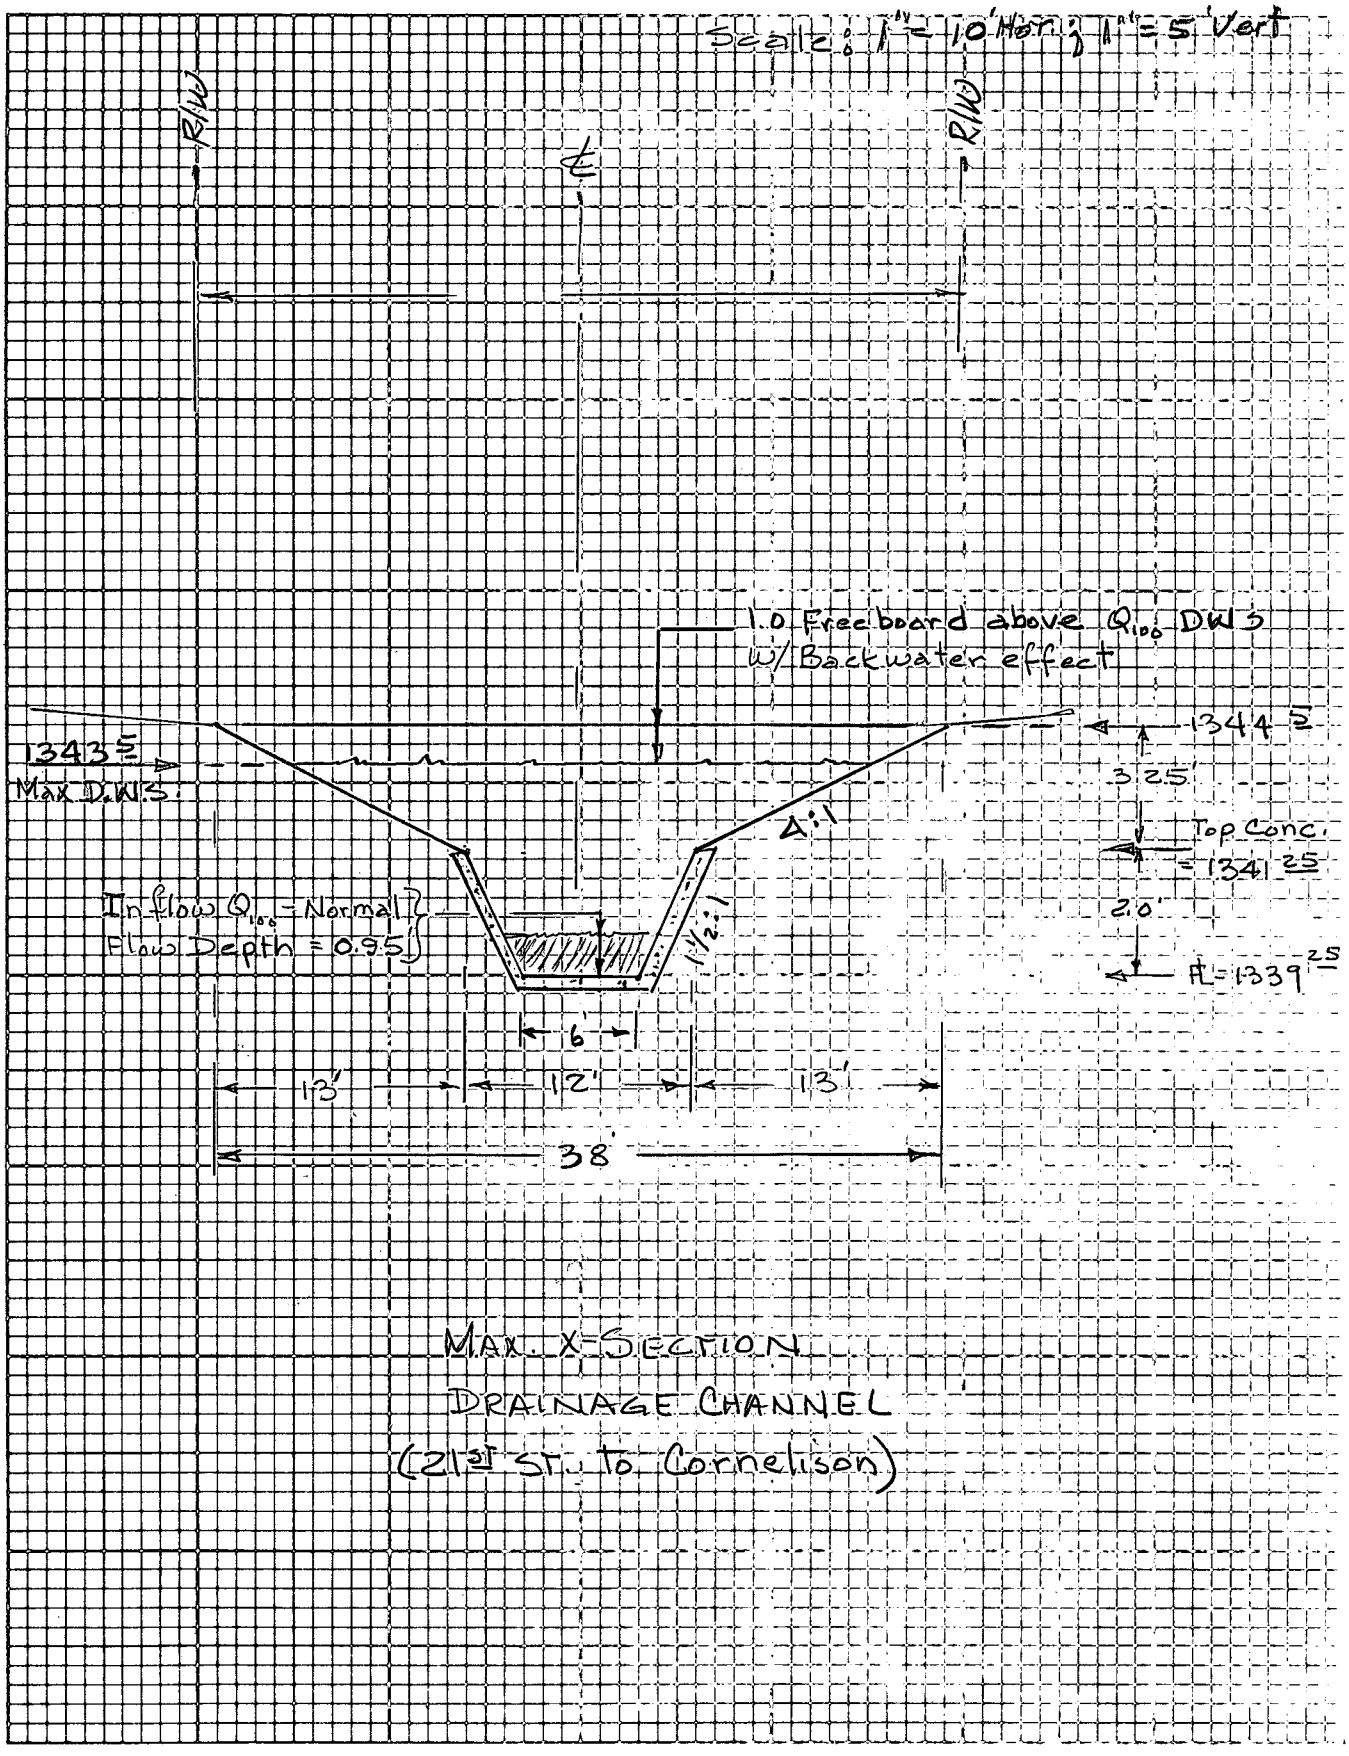

MAX. X-SECTION
DRAINAGE CHANNEL
(21ST ST. to Cornelison)

PROJECT: PROFILE - FLOW, LAKE #1 to #2

LOCATION:

CLIENT: TEAL BROOK ESTATES

DATE

BY CKD
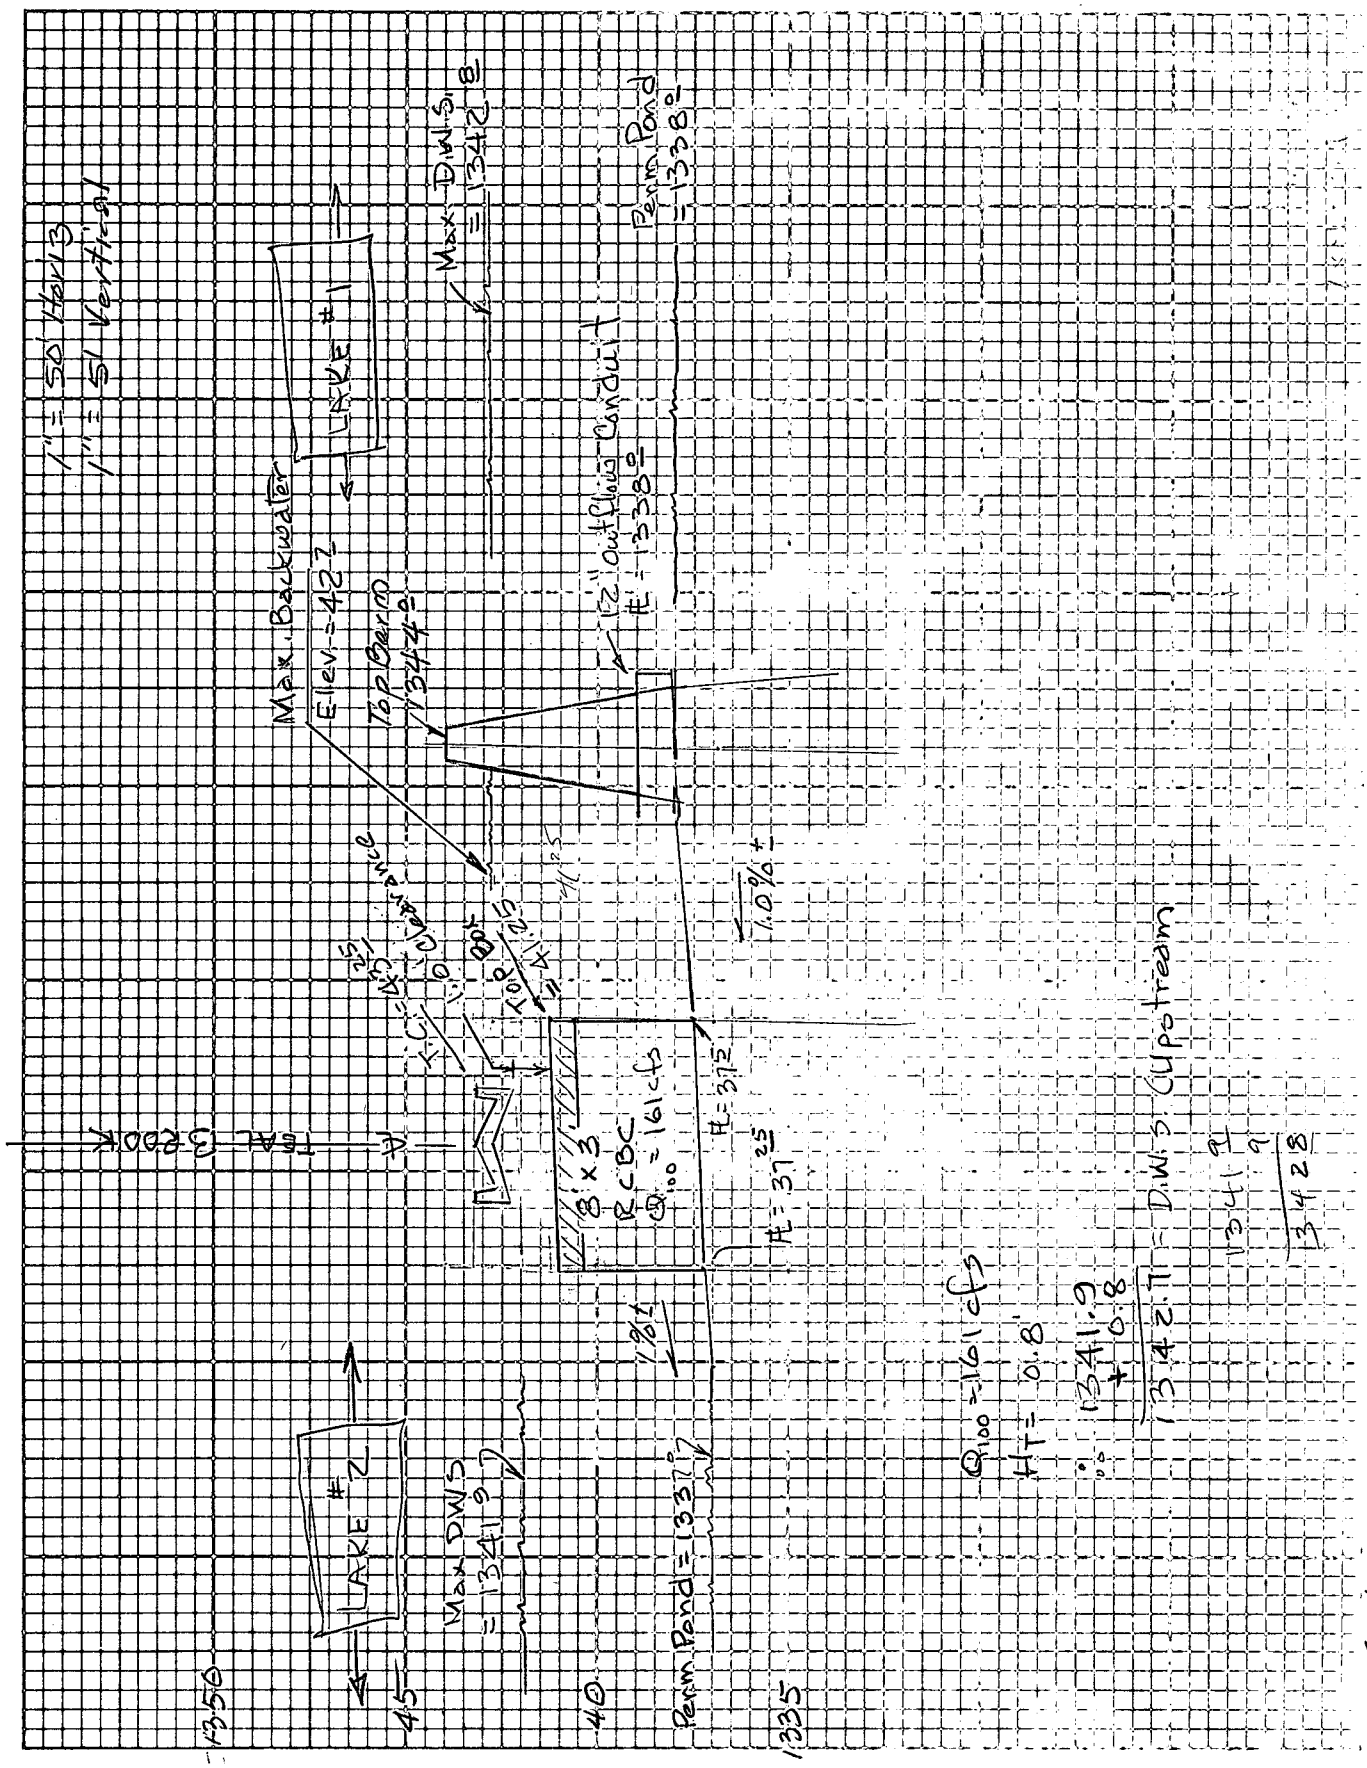
JOB NO. SHEET NO. 4 OF 4