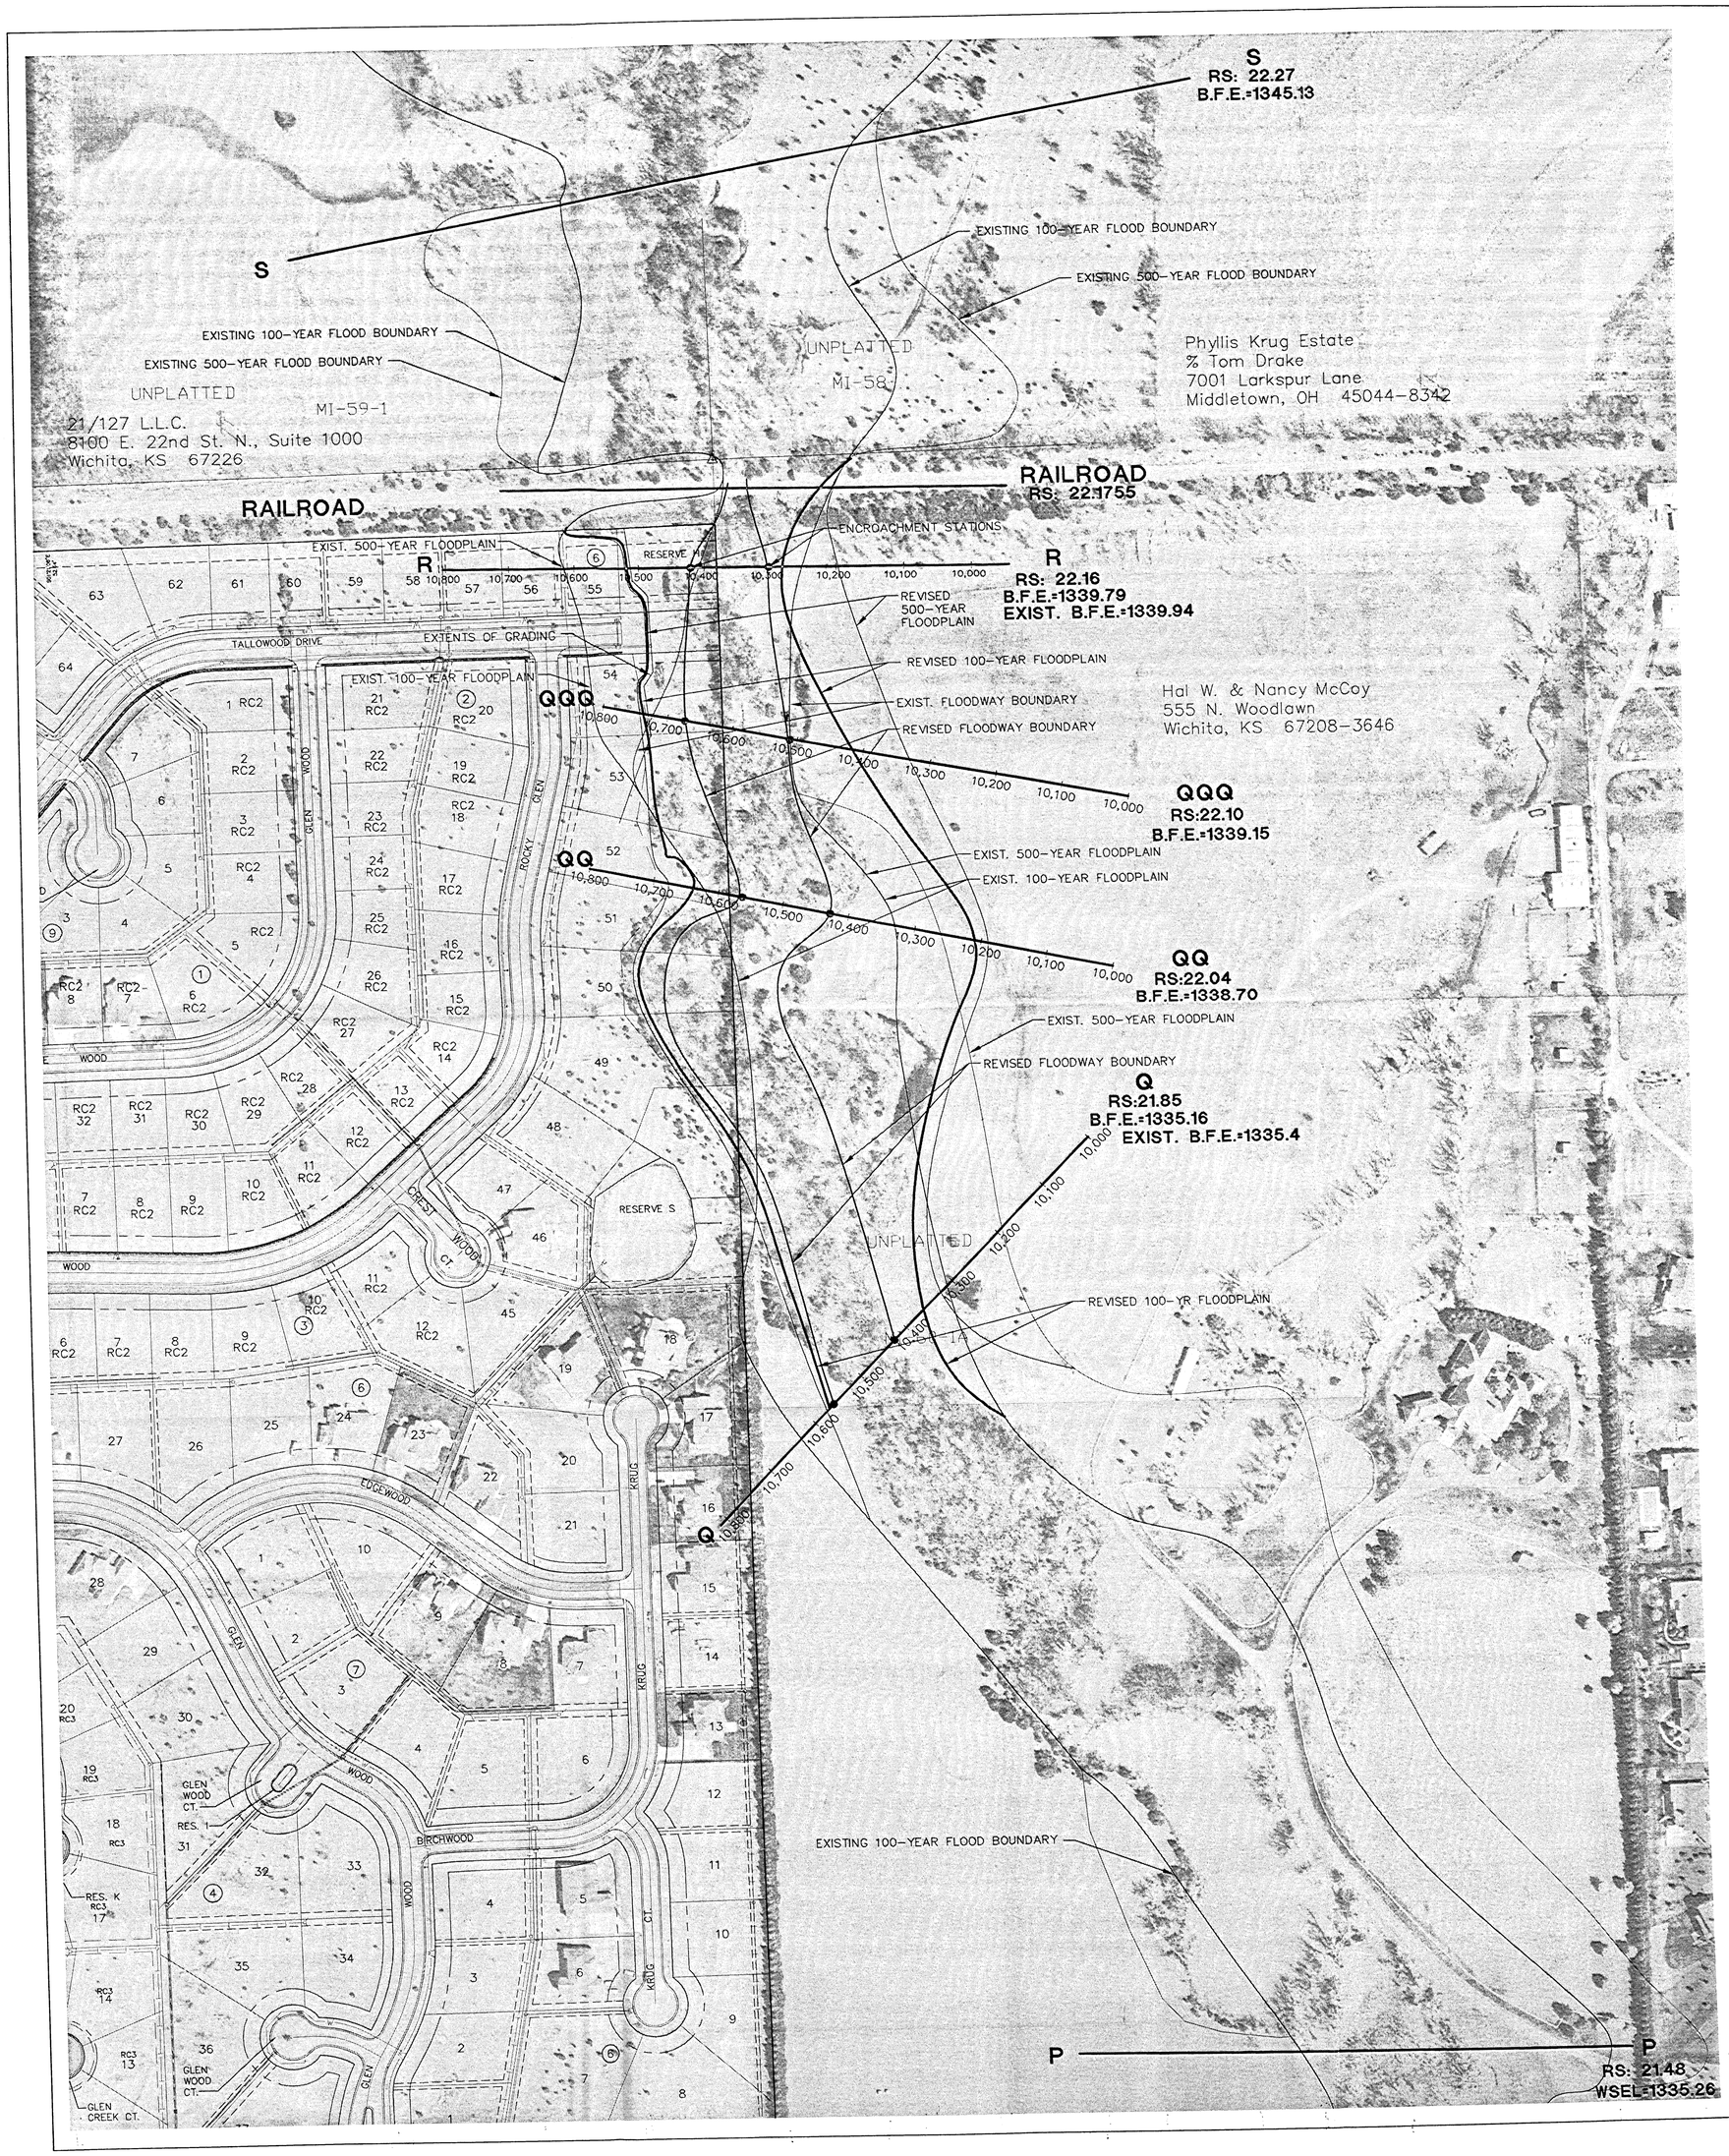

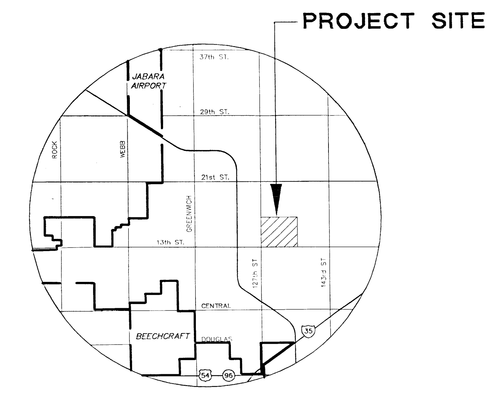

VICINITY MAP

N

SCALE: 1" = 100'

100 0 100 200

REVISED: JANUARY 2003 - 500-YR FLOODPLAIN
REVISED: SEPTEMBER 2002 - Station R WSEL

MKEC ENGINEERING CONSULTANTS
411 N. WEBB ROAD
WICHITA, KS. 67206
316 - 684 - 9600

ROCKY CREEK ADDITION
LOMR APPLICATION
PROJECT NAME

PLAN VIEW
SHEET TITLE

DESIGN BY:	DRAWN BY:	CHECKED BY:
KLA	KLA	GJA
DATE: MAY 2002	JOB NO.: 00000	SHEET 1 OF 1

S:\CIVIL\98038\LOMR\SECTIONS.DWG