DRAINAGE CONCEPT FOR REVISED PLAT OF

"SOUTHWIND ESTATES"

AN ADDITION TO SEDGWICK COUNTY, KANSAS

IN THE NW 1/4 OF SECTION 29, T28S, R1E OF THE 6TH P.M.

GRAPHIC SCALE

-100 0 25 50 100

(IN FEET)

1 inch = 50 ft.

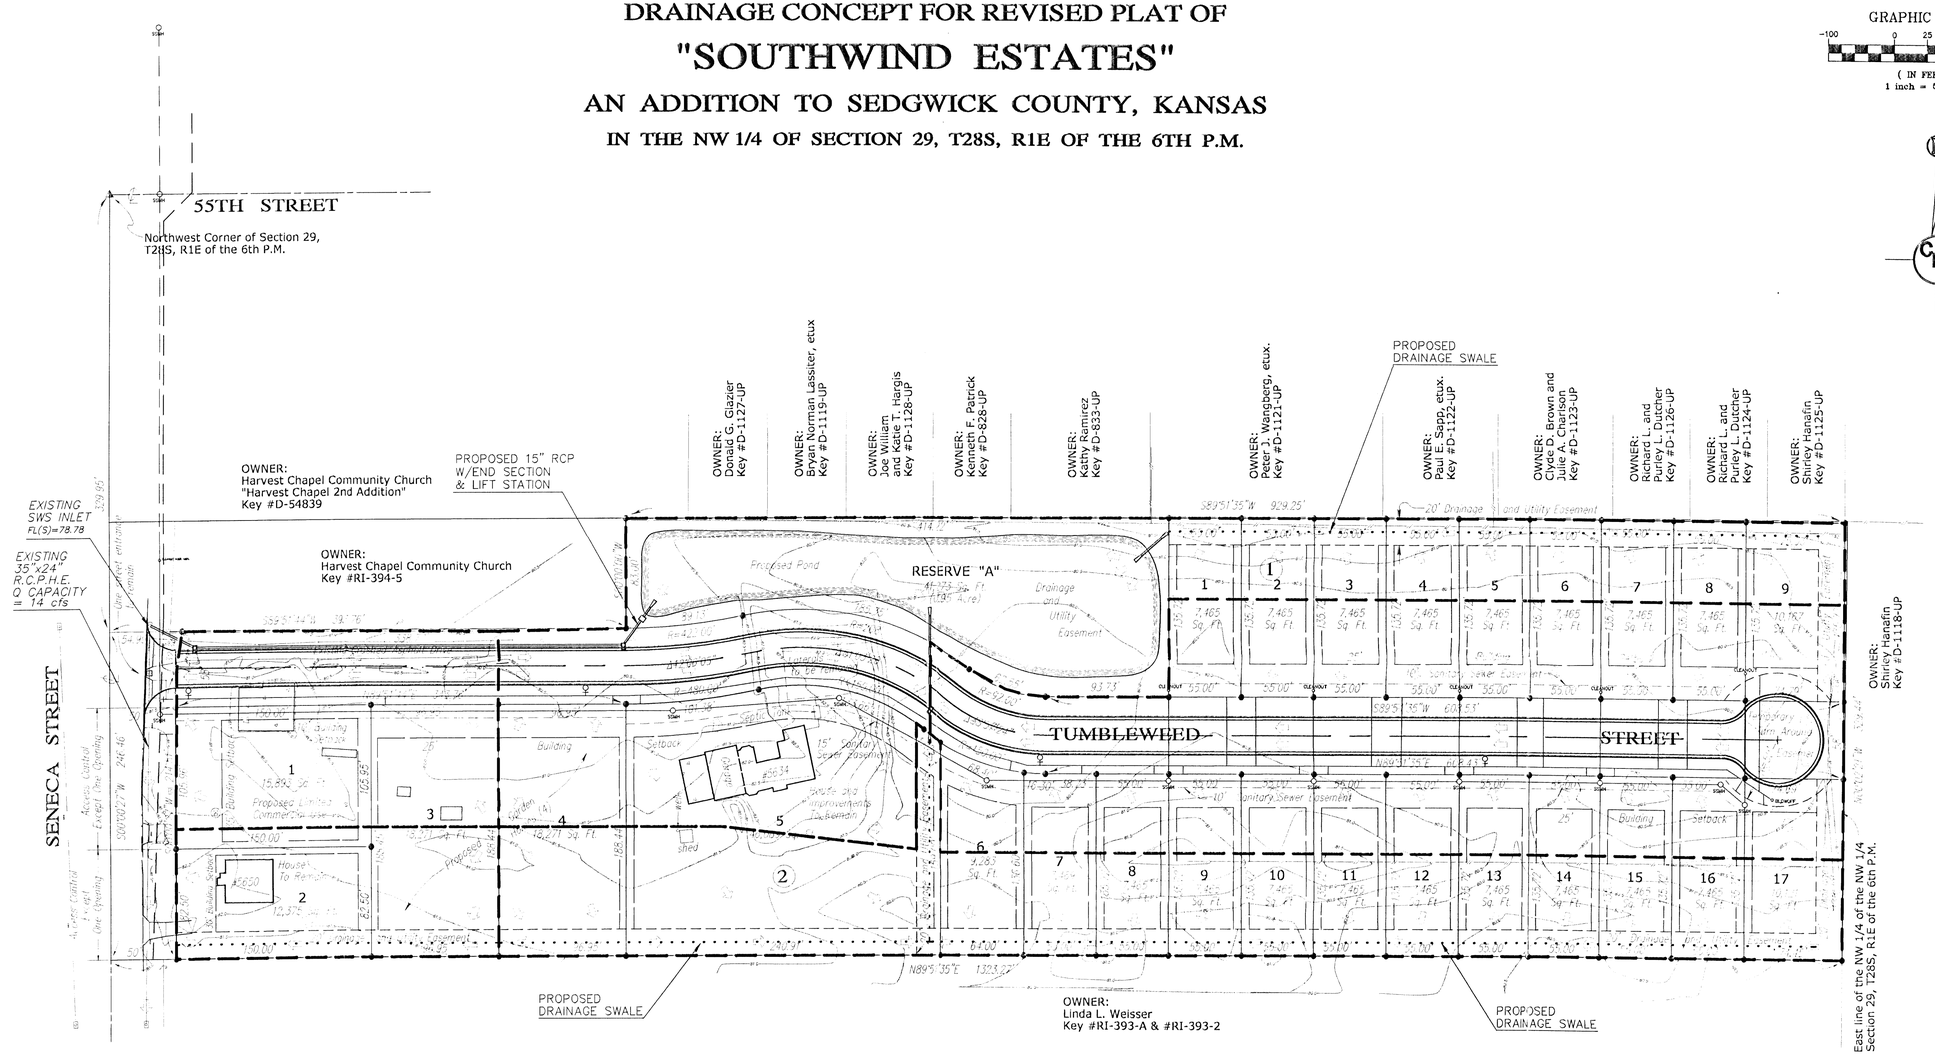

REVISED SKETCH PLAT FOR

SOUTHWIND ESTATES

SEDGWICK COUNTY, KS

PROJ. NO.: 2001705

CERTIFIED ENGINEERING DESIGN, P.A.

CED

810 WEST DOUGLAS, SUITE C

WICHITA, KANSAS 67203

PH.(316)262-8808 FAX.(316)262-1669

DESIGNED: HDF	SCALE: 1" = 50'	SHEET 1
DRAWN: GWB	DATE: 8/01	
CHECKED: HDF	CED FILE: SOUTHWIND ES..	TOTAL 1