UTILITY PLAN

C. J. J. 2ND ADDITION

WICHITA, SEDGWICK COUNTY, KANSAS

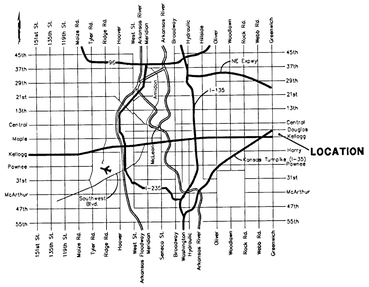

0 20 40

BENCHMARK:
"□" cut back of curb north side of Kellogg Dr., south of southeast cor. Elev. = 172.77

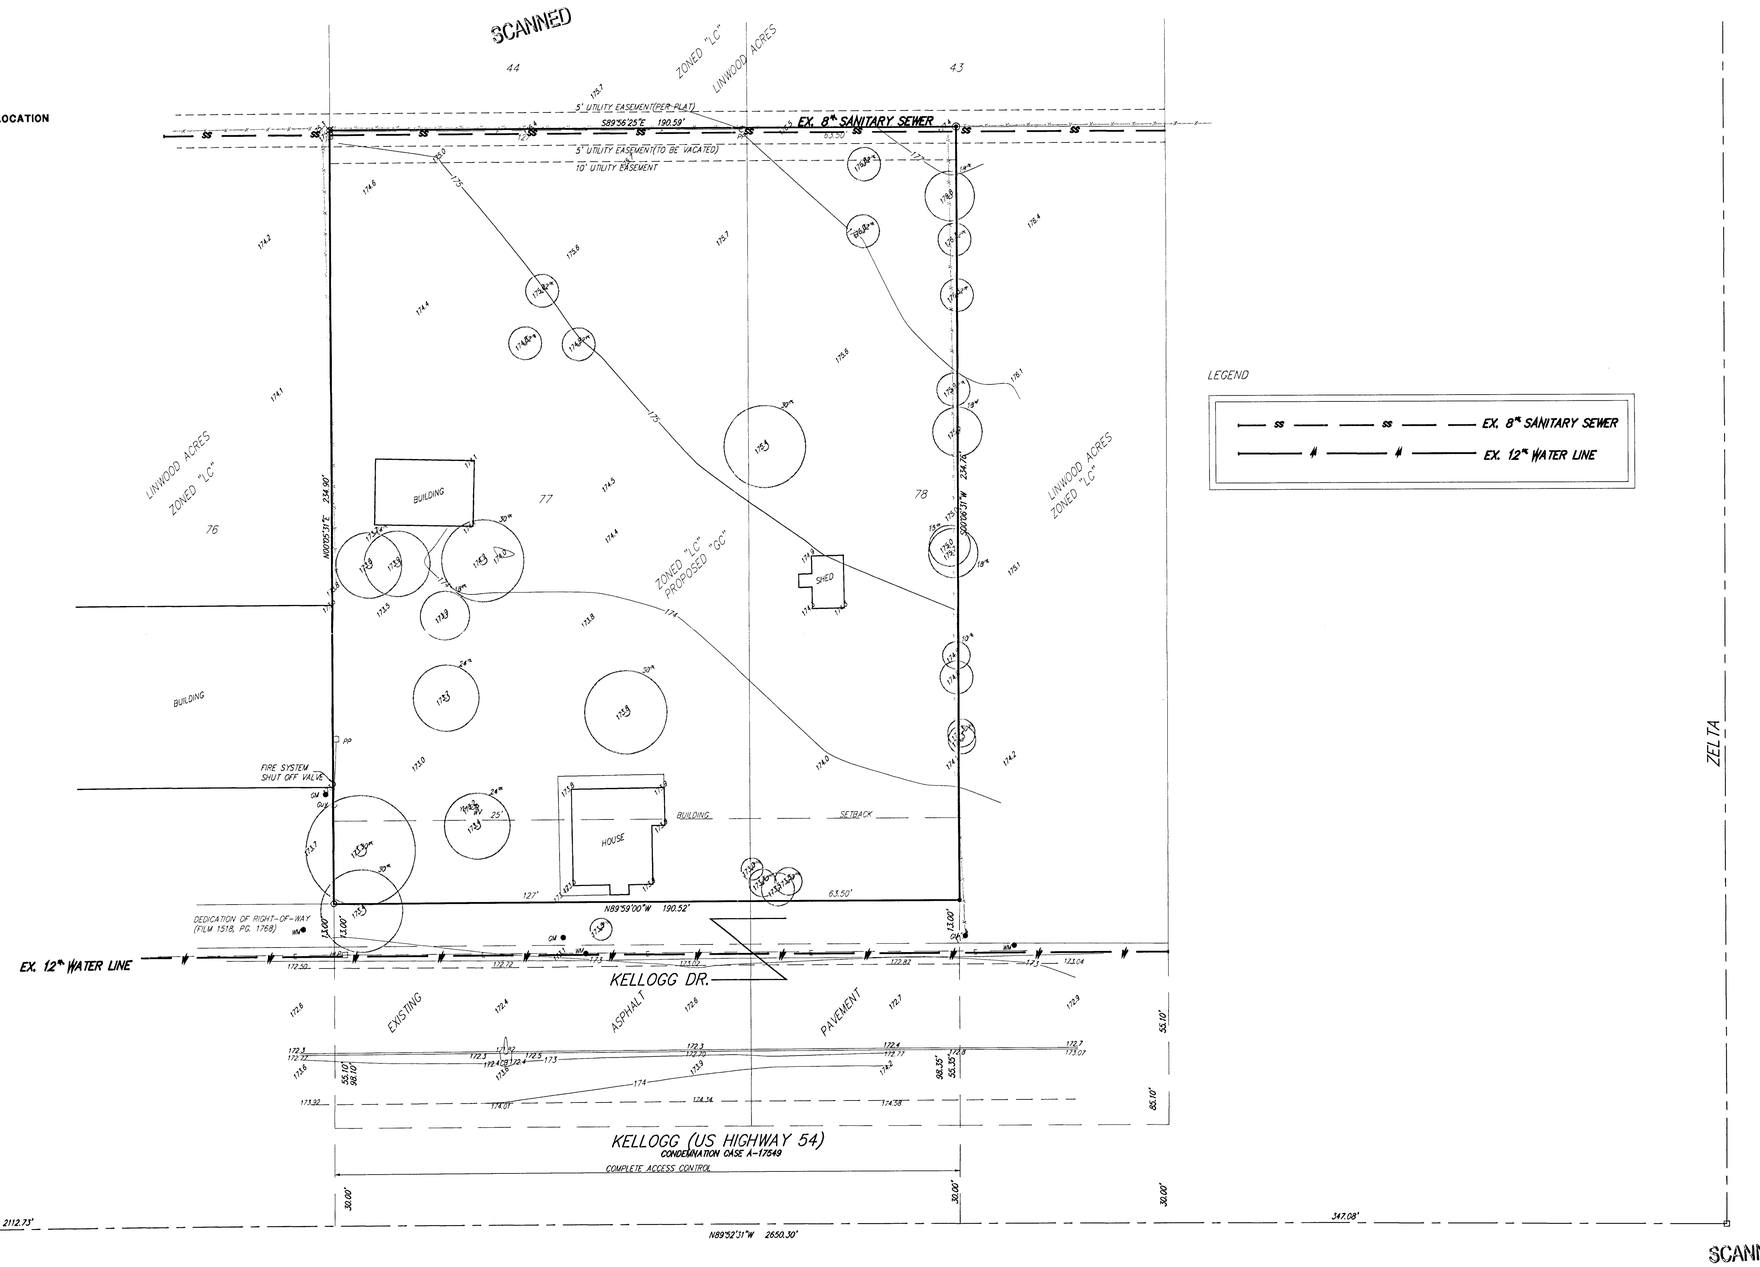

LEGEND

— SS — SS —	EX. 8" SANITARY SEWER
— W — W —	EX. 12" WATER LINE

JULY 6 2000

BAUGHMAN COMPANY P. A.
ENGINEERING, SURVEYING, & PLANNING
316-262-7271 • 315 ELLIS • WICHITA, KANSAS 67211
F:\UTE\CJJ2ND.DWG