GLENGATE WEST

AN ADDITION TO WICHITA, SEDGWICK COUNTY, KANSAS

DRAINAGE PLAN

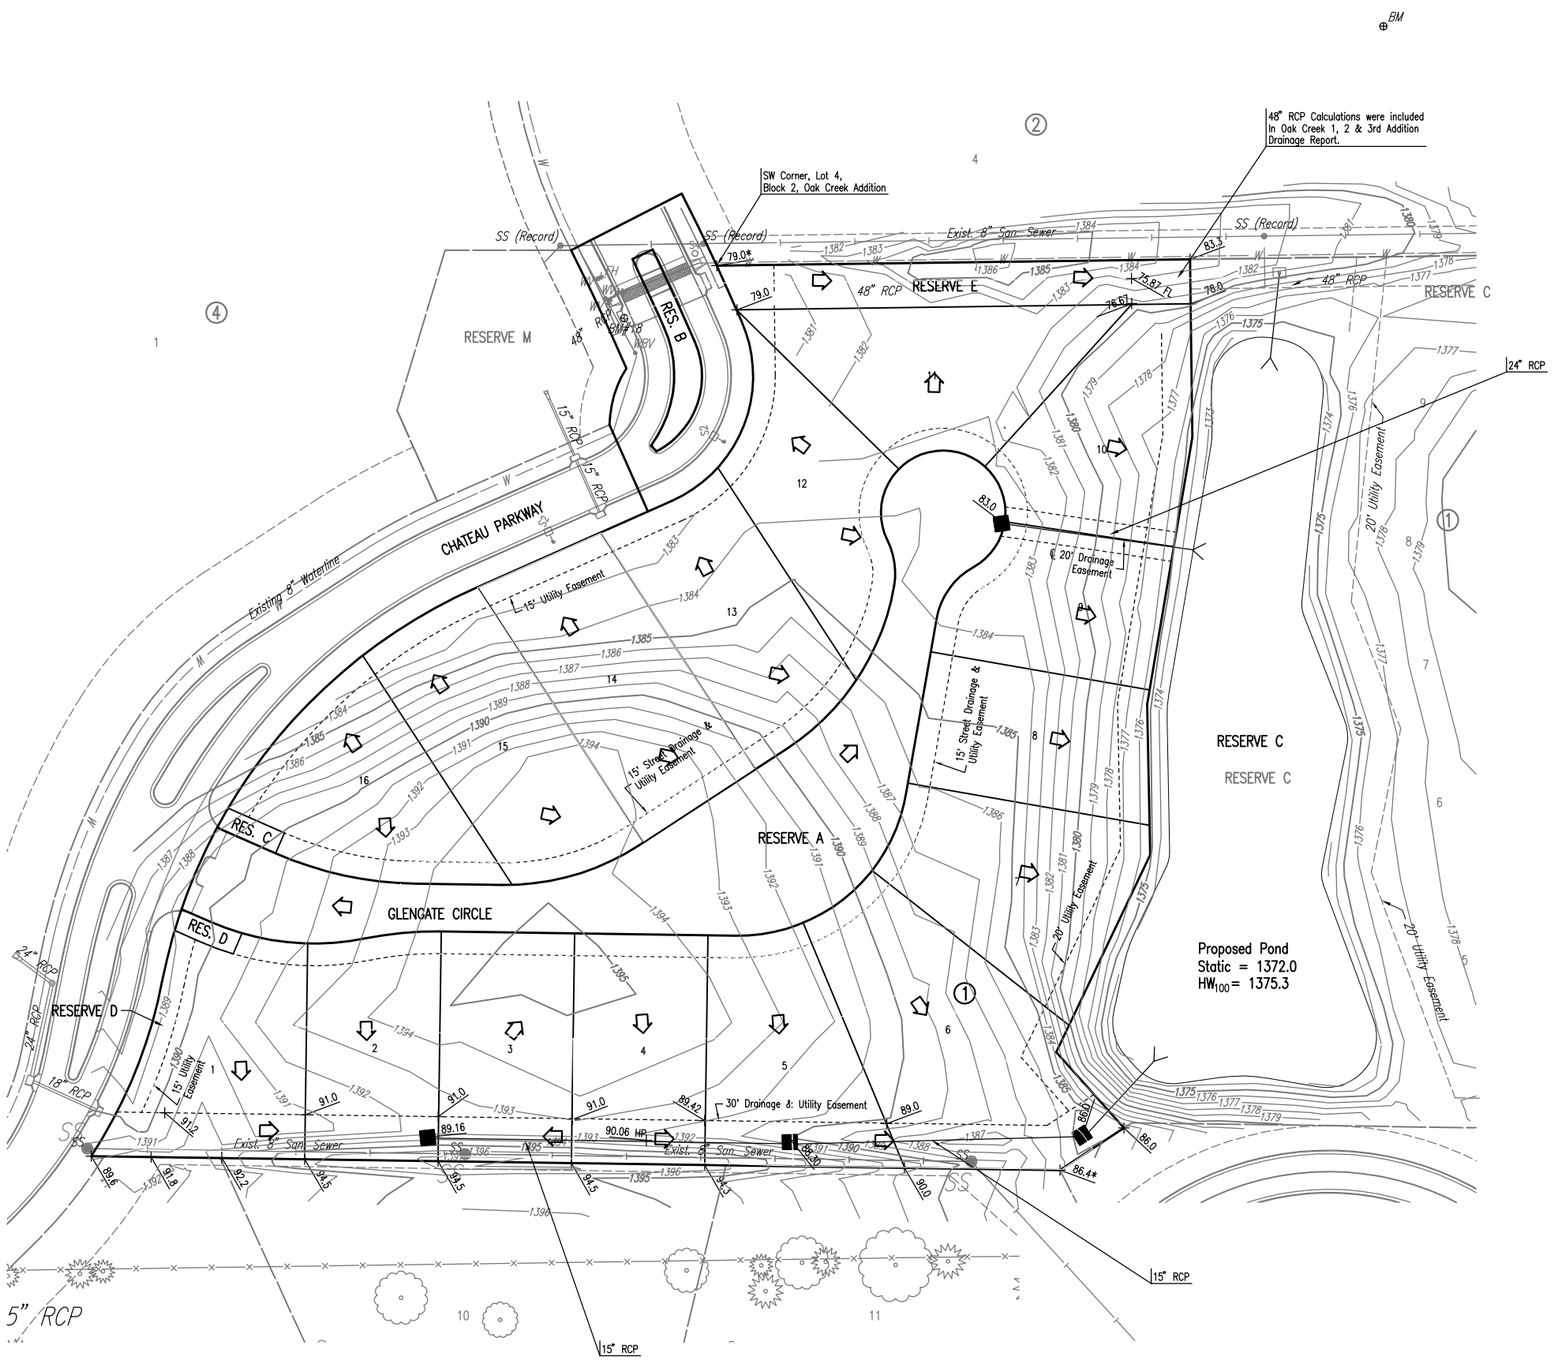

SCALE: 1" = 50'

BENCHMARKS

BM #209
Chiseled "d" on NW corner of traffic signal base, at SW corner of Greenwich Road & 21st Street North

Elev. = 1363.54 N.G.V.D.
176.14 City Datum

BM #215
Chiseled "+" in top center curb inlet 600' W of Greenwich Road on S side of 21st Street North.

Elev. = 1363.265 N.G.V.D.
175.865 City Datum

BM #216
Chiseled "d" on S end of curb & gutter at ℄ of Median, Target entrance on N side of 21st Street North 1400' ± W of Greenwich Road.

Elev. = 1364.55 N.G.V.D.
177.15 City Datum

LEGEND

- 83.0 — SPOT ELEVATION
- HP — HIGH POINT ELEVATION
- 69.00* — MATCH EXISTING ELEVATION
- STORM SEWER AND INLET
- STORM SEWER AND MANHOLE
- BASIN BOUNDARY

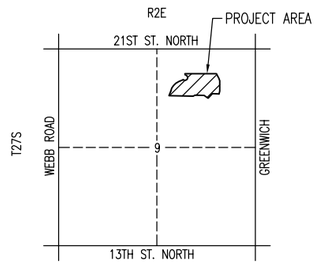

VICINITY MAP

MINIMUM PAD ELEVATIONS (LOWEST OPENING) SHALL BE AS FOLLOWS:

BLOCK 1	CITY DATUM	N.G.V.D.
LOT 6	197.6	1385.0
LOT 7	191.6	1379.0
LOTS 8–10	197.6	1379.0

(B) Backyard drainage protected by private cross-lot drainage agreement

Professional Engineering Consultants, P.A.
303 S. TOPEKA • WICHITA, KANSAS 67202
316-262-2691 • FAX 316-262-3003

Saved 04-14-2008 9:53:48 AM by AEE
Plot Scale 1:102.279963 04-14-2008 9:56:12 AM by AEE
Q:\2007\07165\07165-drainage