29TH STREET SUBSTATION ADDITION

TO SEDGWICK COUNTY, KANSAS

OWNER: KANSAS GAS AND ELECTRIC COMPANY
c/o JIM HOPKINS
P.O. BOX 202
WICHITA, KANSAS 67201

ENGINEER: PROFESSIONAL ENGINEERING CONSULTANTS, P.A.
303 SOUTH TOPEKA
WICHITA, KANSAS 67202

SCALE: 1"=20'

B.M. - RAILROAD SPIKE IN WEST FACE OF EAST POLE ON 2 POLE HIGH LINE STRUCTURE 87' EAST AND 76' SOUTH OF SOUTH 1/4 CORNER SEC. 34, T26S, R2E
ELEV. =1406.88

DATE: NOVEMBER 23, 1997

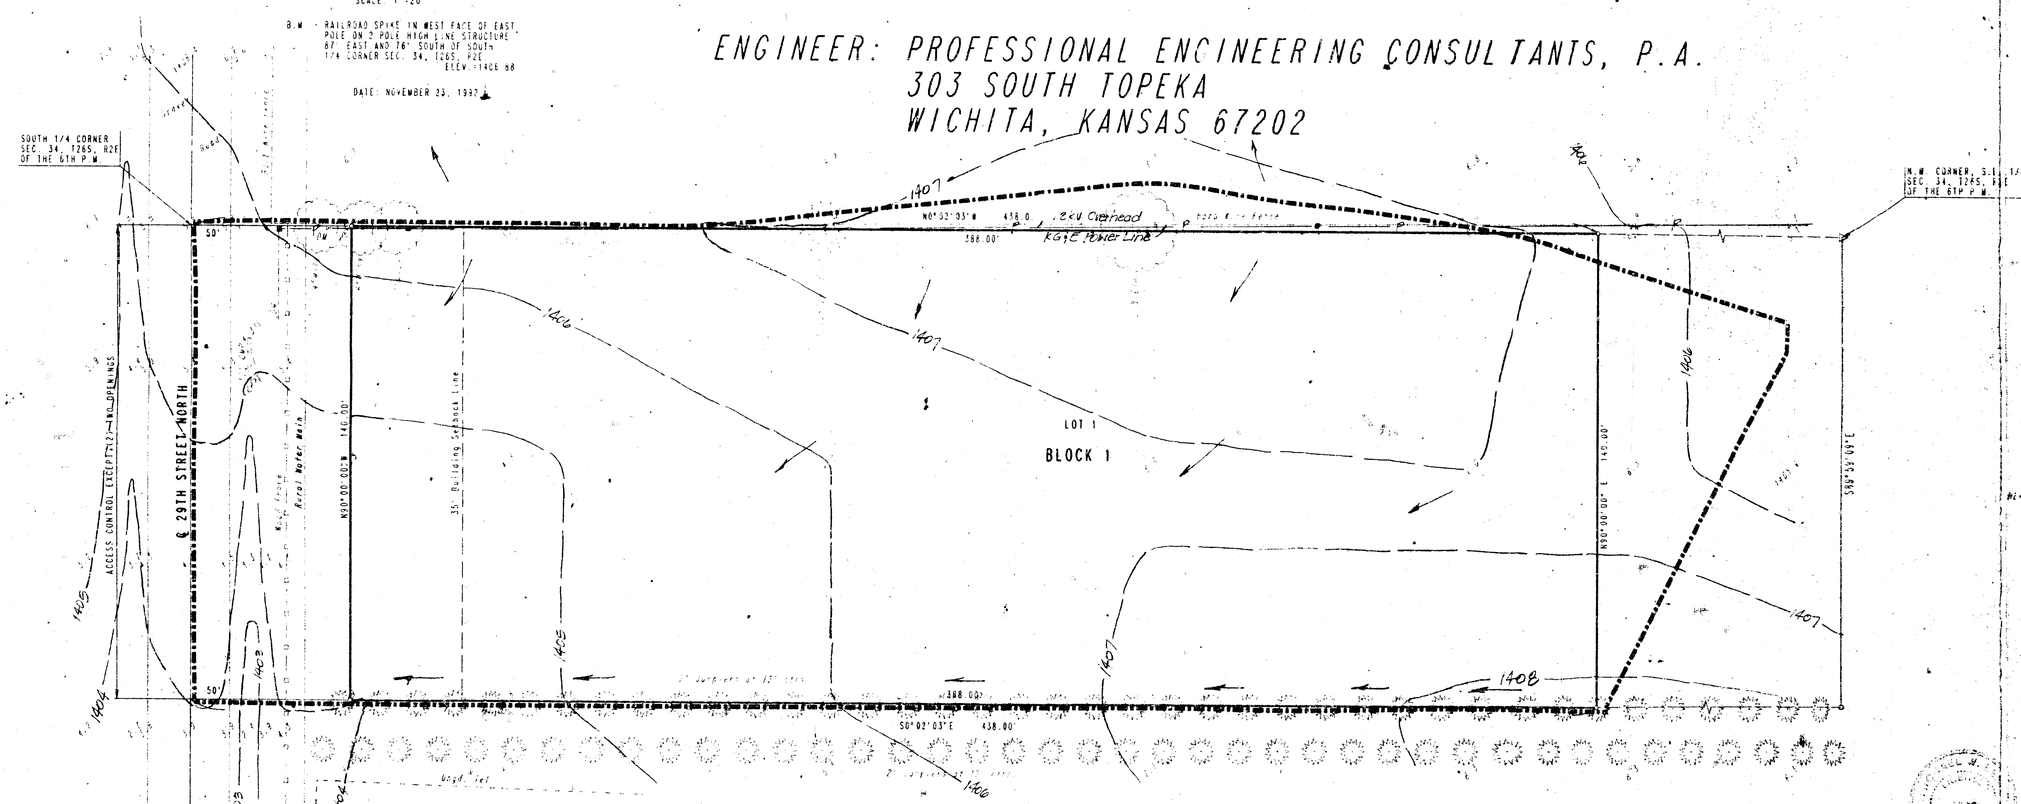

LEGEND

Drainage Area Boundary
Flow direction

Note: Provide Two 24" dia. C.M.P. or Two 2.5 s.f. M.A.C. entrance Pipes at each entrance.

No.	Revision	By	Date

DRAINAGE PLAN
29TH. ST. SUBSTATION ADD.
SEDGWICK CO. KS.

PROFESSIONAL ENGINEERING CONSULTANTS, P.A.
ENGINEERS
WICHITA, KANSAS

Designed by MWB | Job No. 92340-1 | Sht. 1 of
Drawn by ES | Date 11-23-97