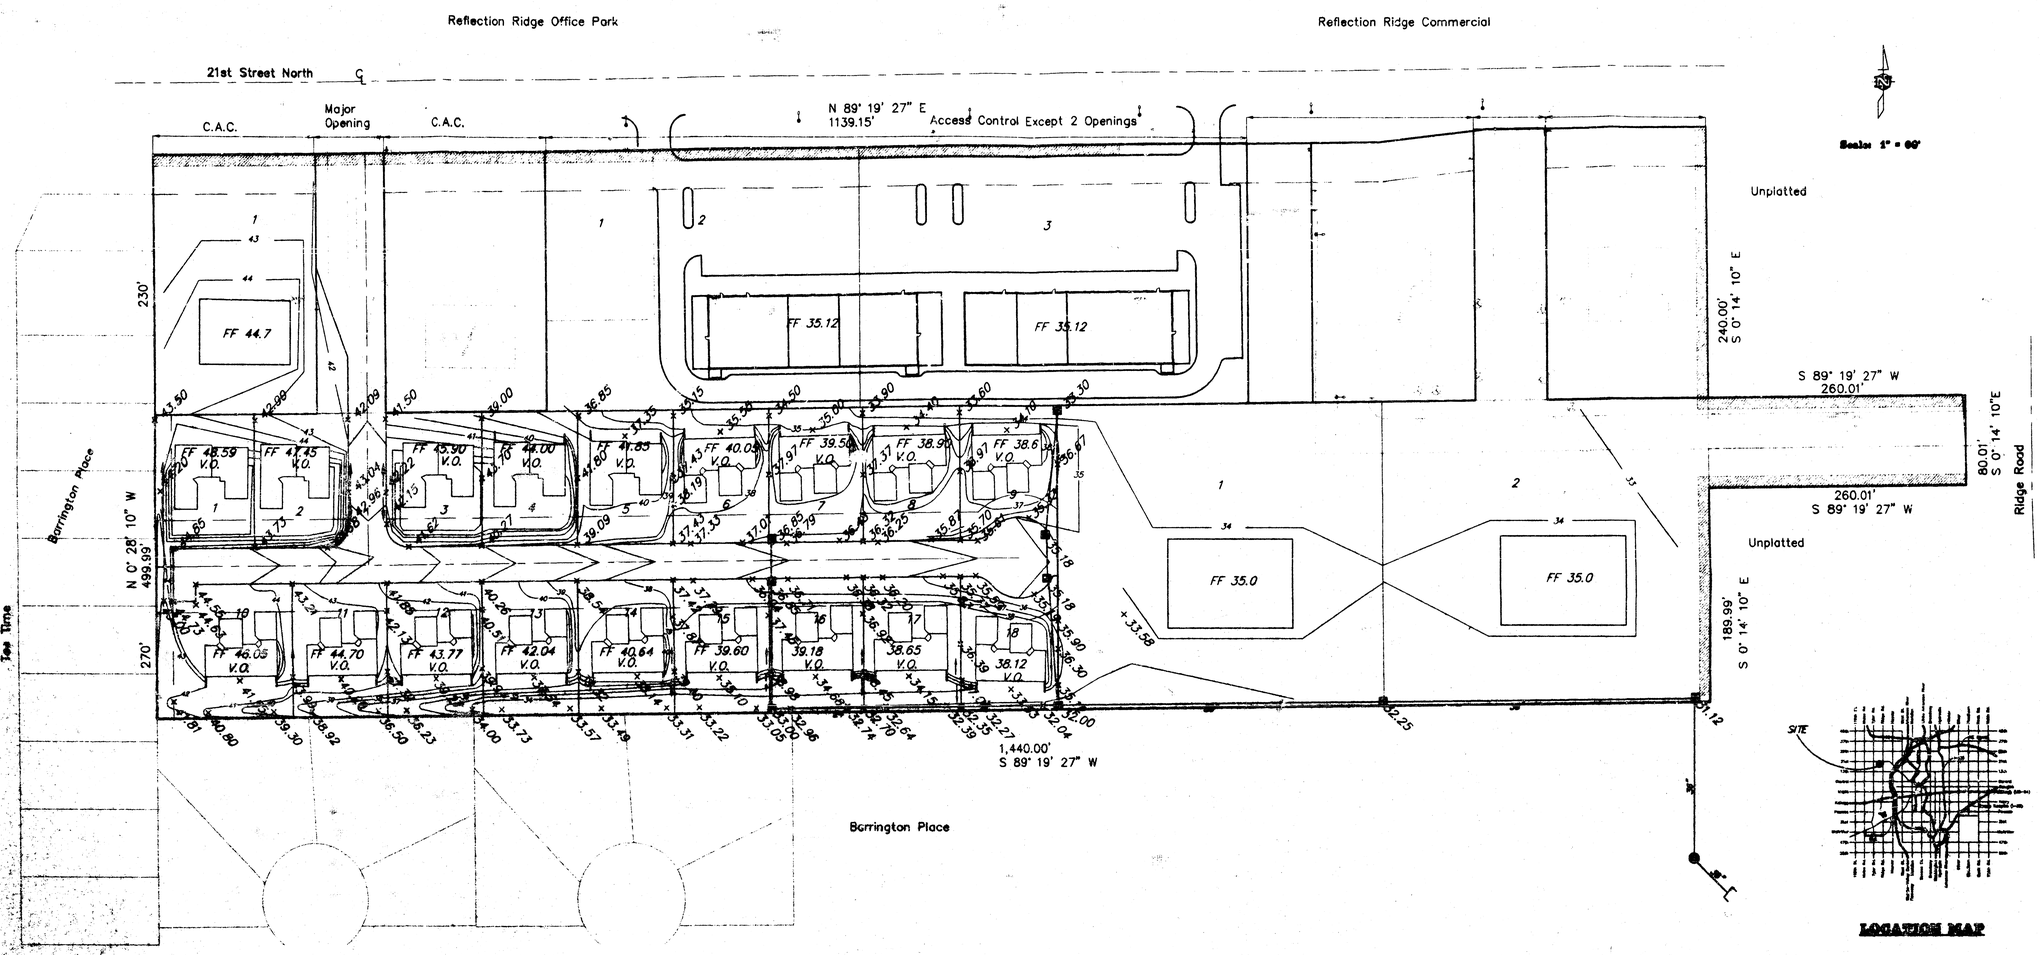

LOCATION MAP

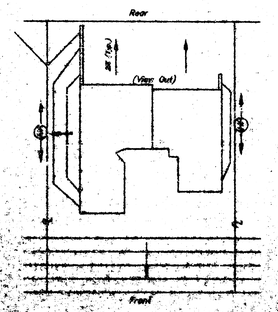

Typical Lot Grading Detail
View Out Lot

BM #1C : Top SW L.P. Anchor Bolt near S.W. Corner McDonalds ELEV. 1334.04

KIRK E. MILLER
11283
KANSAS
PROFESSIONAL ENGINEER

APPROVED
DRAINAGE PLAN

Revised 5-20-98
97049/grading

GRADING PLAN

BARRINGTON CORNER COMMERCIAL C.U.P.

MILLER
ENGINEERING SERVICES
284 S. Laura, Suite 210 Wichita, KS 67211
316/262-1281 fax: 316/262-8723