DRAINAGE PLAN

BUCKHEAD ADDITION

WICHITA, SEDGWICK COUNTY, KANSAS

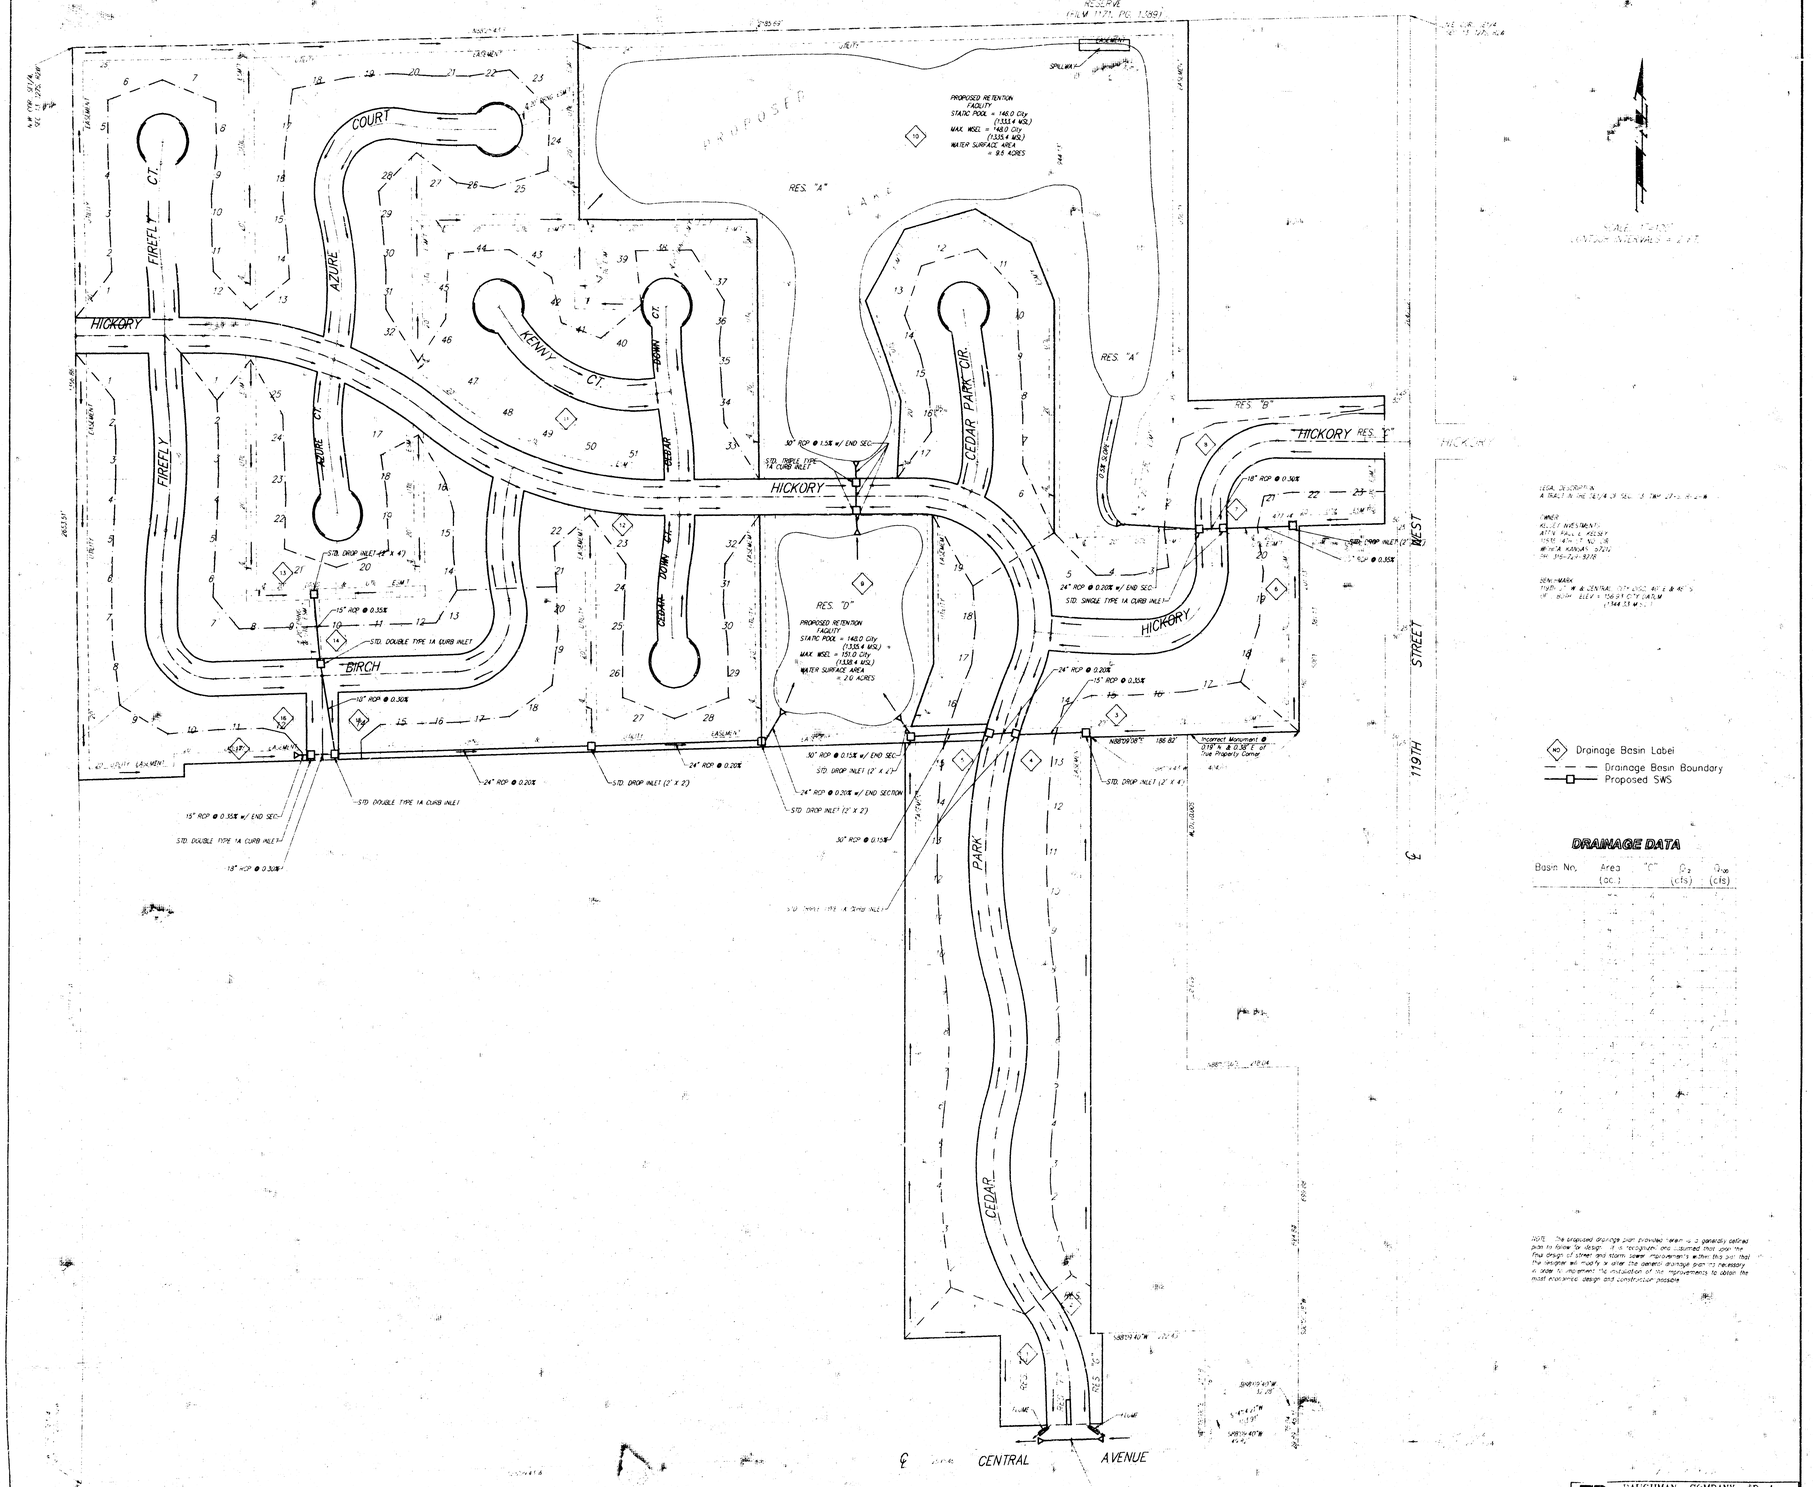

LEGAL DESCRIPTION
A TRACT IN THE SE/4 & SW/4 SEC. 5, T26S, R1E, 6 P.M.

OWNER
KLUTZ INVESTMENT
ATTN: PAUL L. KLUTZ
1555 N. RIDGE RD., STE. 18
WICHITA, KANSAS 67212
TEL: 316-722-9318

BENCHMARK
119TH ST. W. & CENTRAL: CITY MONU. #11 & #12
TOP BOLT ELEV. = 1,336.21' (C.O.W.D.)
(1,344.35' MSL)

DRAINAGE DATA

Basin No.	Area (ac.)	"C"	Q_2 (cfs)	Q_{100} (cfs)

NOTE: The proposed drainage plan provides what is a generally defined plan to follow for design. It is recognized and assumed that upon the final design of street and storm sewer improvements within this plat that the engineer will modify or alter the general drainage plan as necessary in order to implement the installation of the improvements to obtain the most economical design and construction possible.