DRAINAGE PLAN
CHAPPELLE ADDITION
WICHITA, SEDGWICK COUNTY, KANSAS

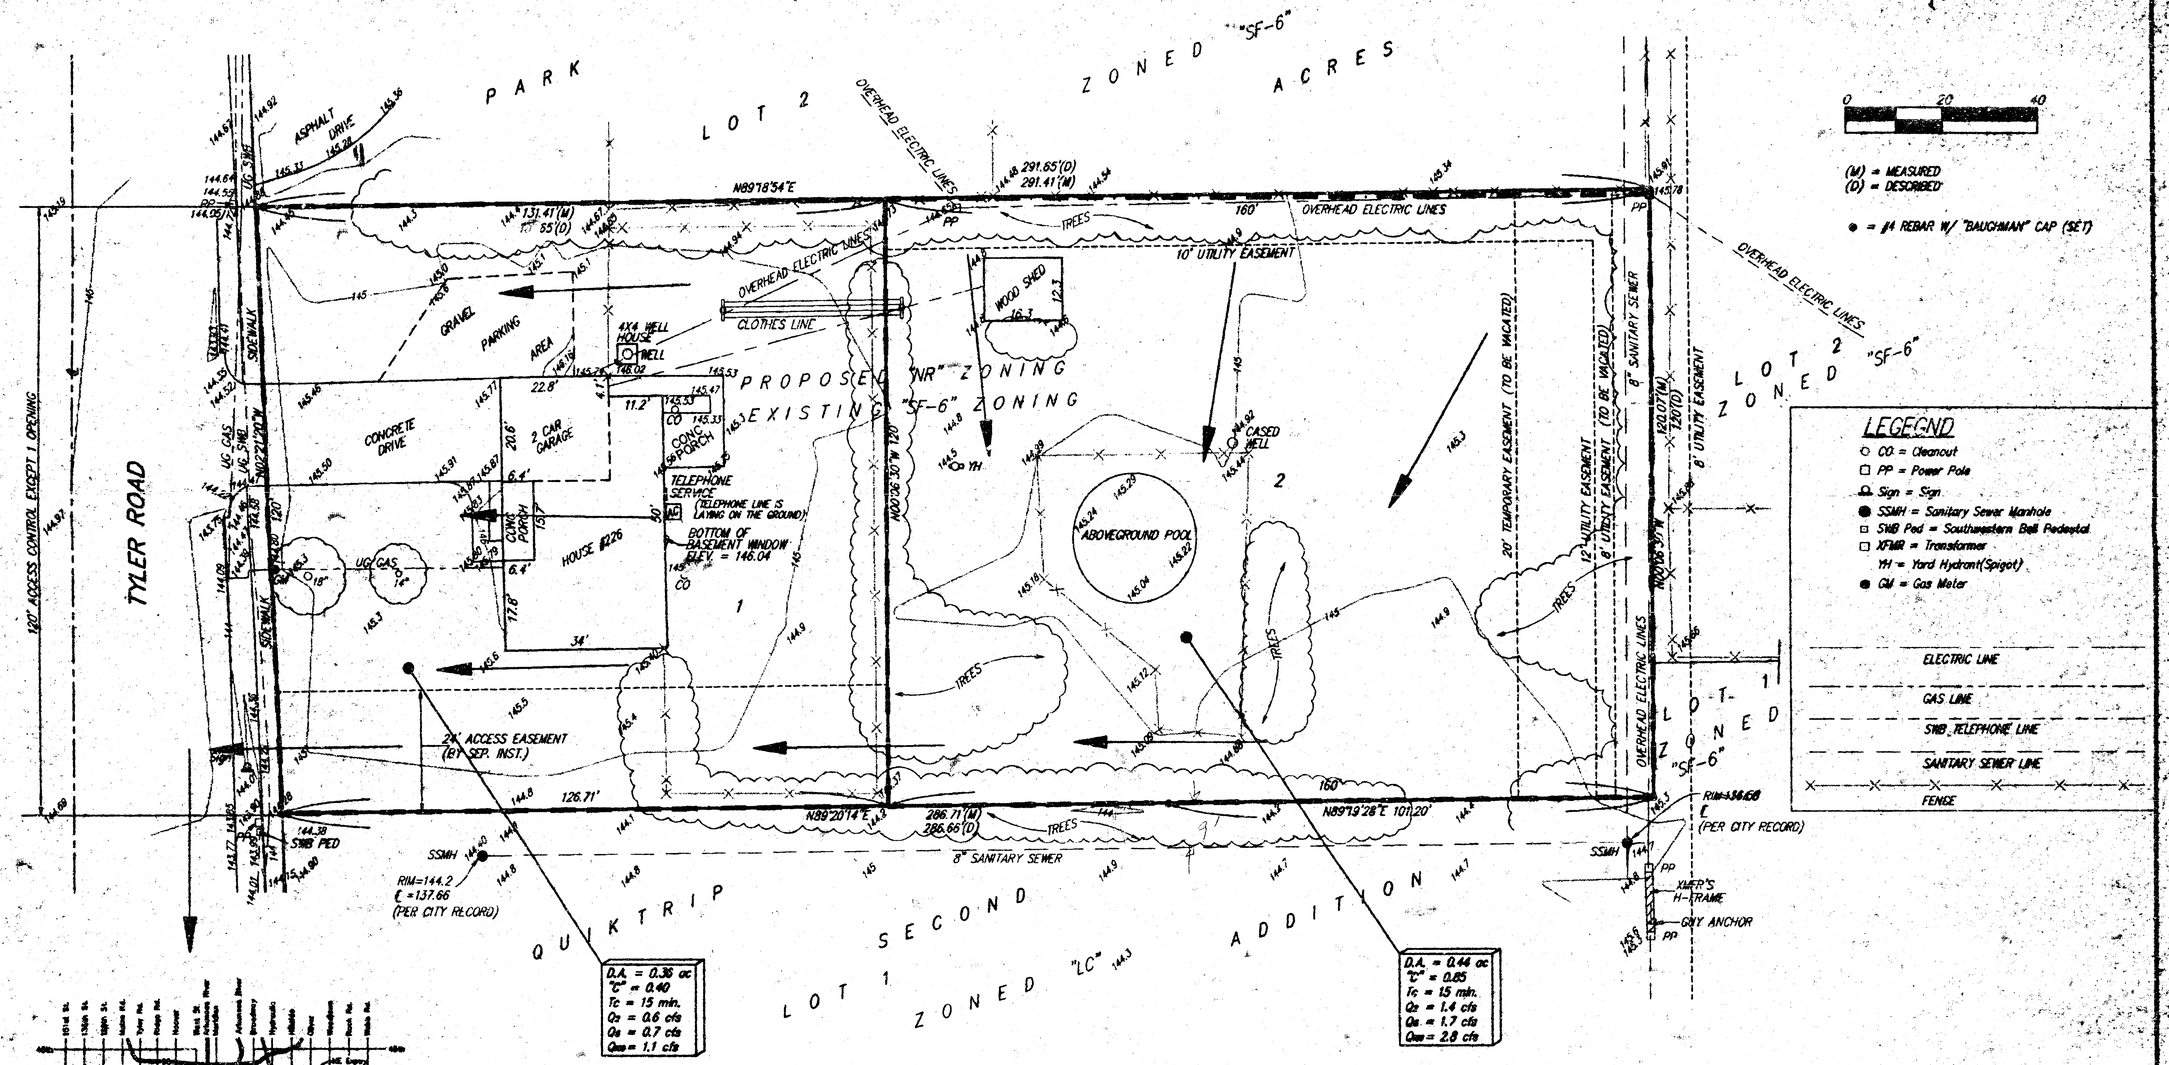

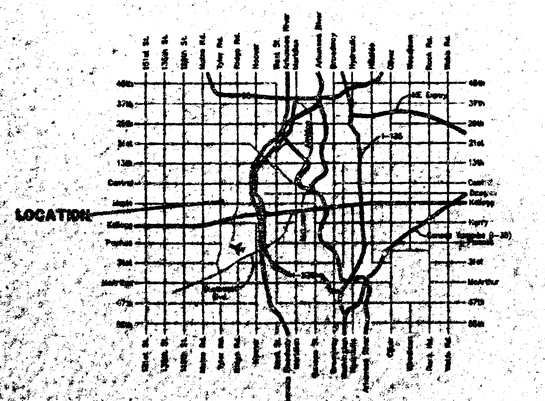

VICINITY MAP

BENCHMARK:
NE CORNER INTERSECTION.
50.7' NORTH AND 39.3' EAST OF CENTER LINE BOTH 64.7' SW TO SECTION CORNER IRON.
BENCHMARK IN TURN ISLAND.
ELEVATION = 144.52 CITY DATUM

NOTE: The proposed drainage plan provided herein is a generally defined plan to follow for design. It is recognized and assumed that upon the final design of street and storm sewer improvements within this plat that the designer will modify or alter the general drainage plan as necessary in order to implement the installation of the improvements to obtain the most economical design and construction possible.

20 OCT. 1988

BAUGHMAN COMPANY, P.A.
ENGINEERING, SURVEYING, & PLANNING
316-265-7271 • 810 EAST • WICHITA, KANSAS 67211