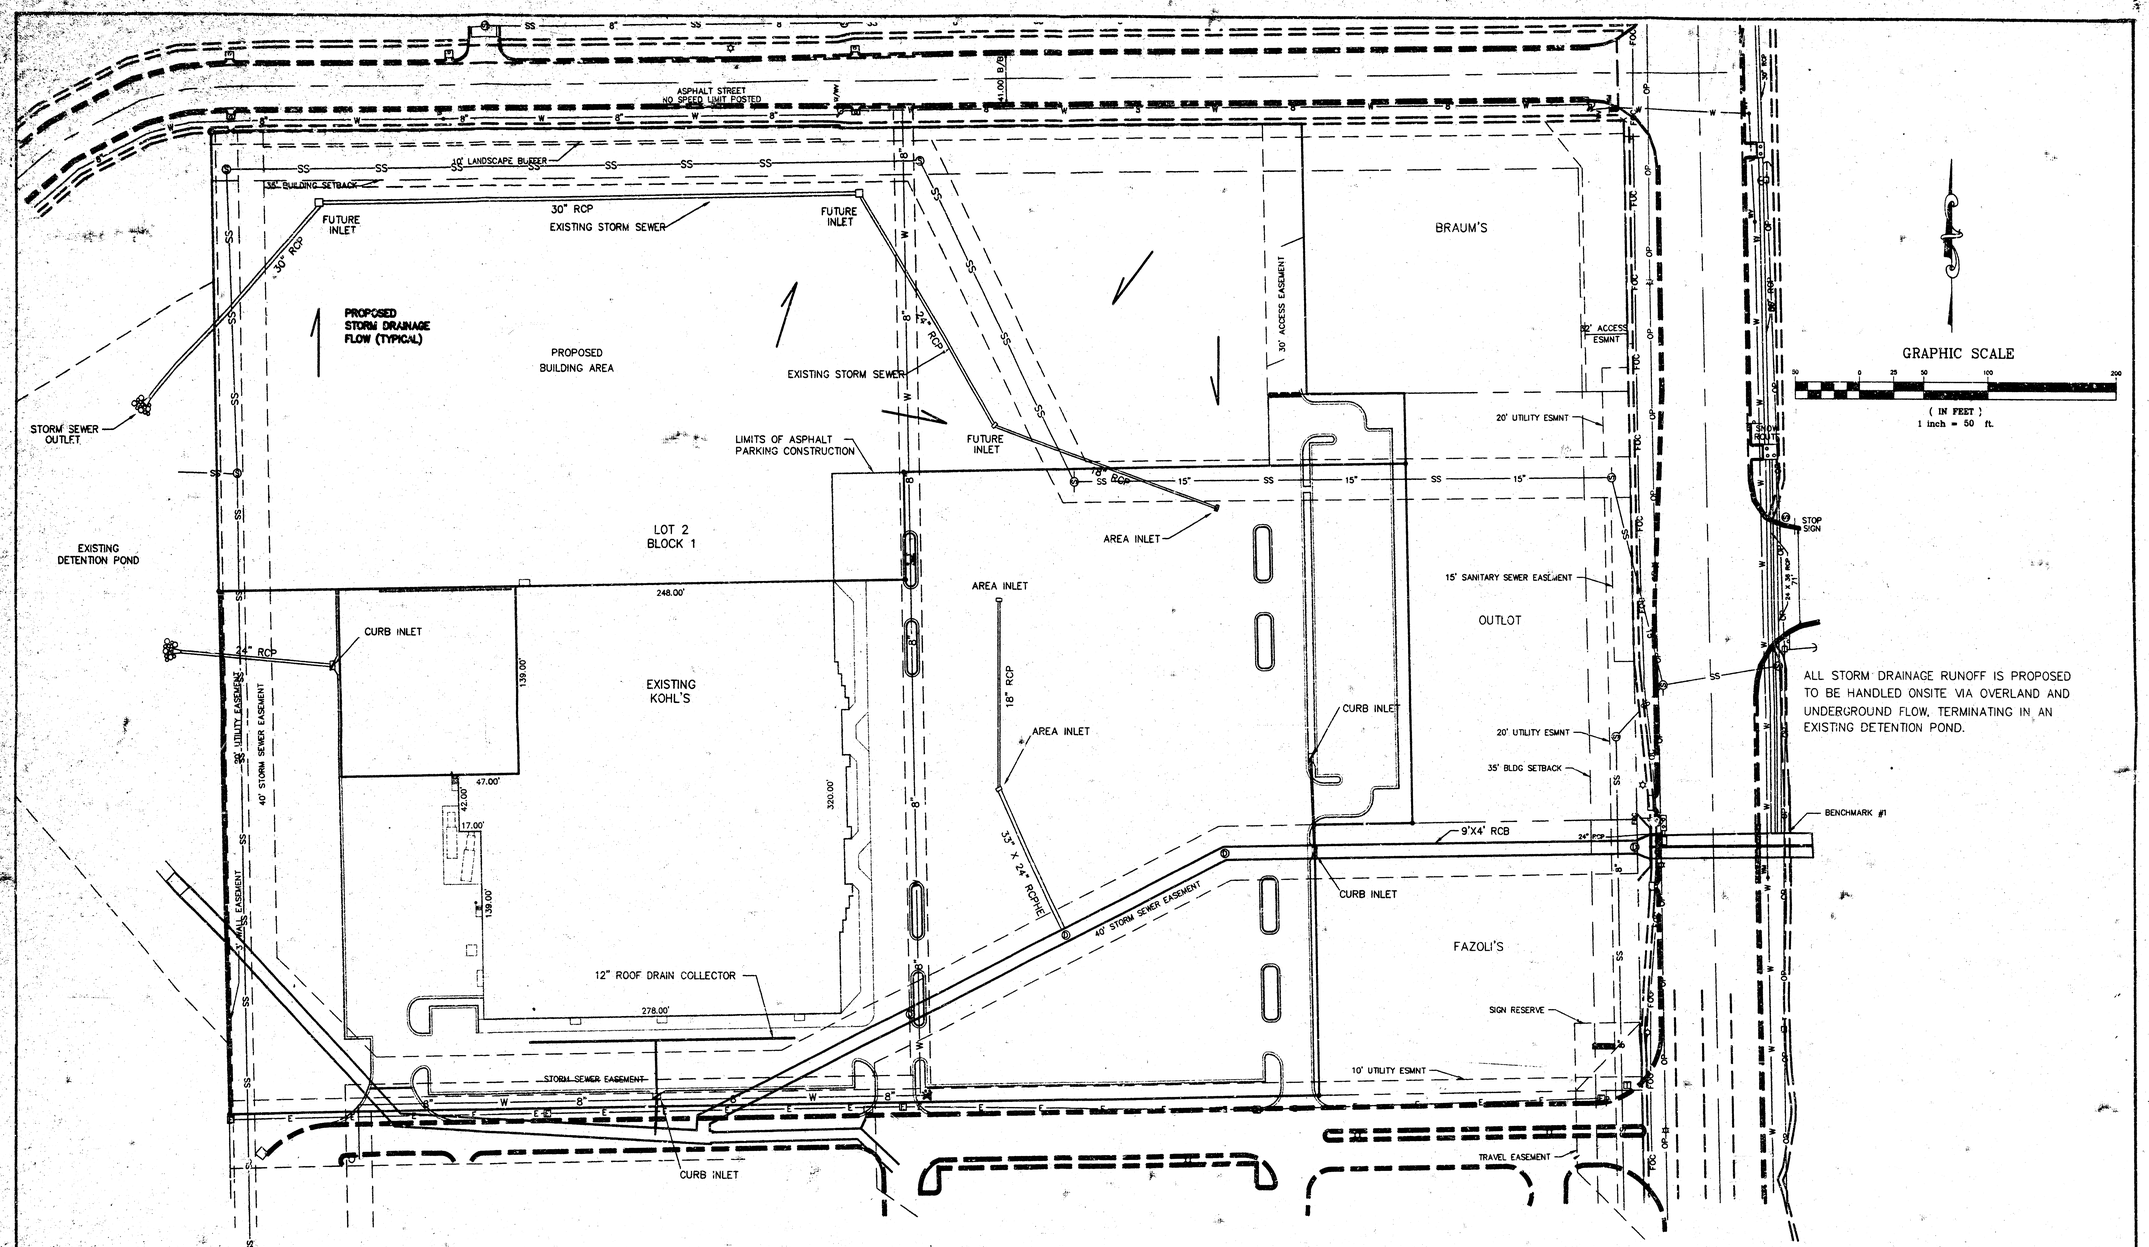

NO.	DATE	REVISION	BY

LOT 2, BLOCK 1, COMOTARA POWER CENTER 2ND ADDITION, STORM DRAINAGE PLAN

P.O. BOX 1304
2319 NORTH JACKSON
JUNCTION CITY, KANSAS
66441
(913)762-5040
FAX 913-762-7744

KAW VALLEY ENGINEERING, INC

122 N.W. PARKWAY
RIVERSIDE, MISSOURI
64150
(816)587-5033
FAX 816-587-0129

PROJ. NO.	96-1799
DATE	JULY 8, 1998
DESIGNER	SM
DRAWN BY	SM
CHECKED BY	
CFN	1799DP
SHEET	1 OF 1